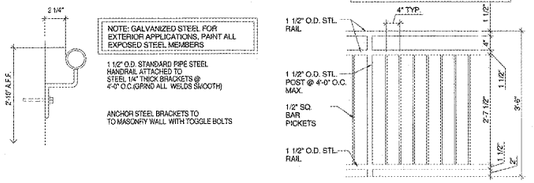

A A4.3 HANDRAIL DETAIL
3" = 1'-0"

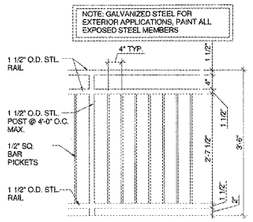

B A4.3 GUARDRAIL DETAIL
3/4" = 1'-0"

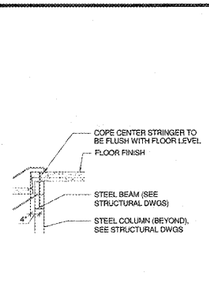

C A4.3 STAIR TOP LANDING DETAIL
1/2" = 1'-0"

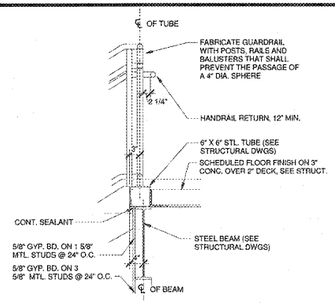

D A4.3 STAIR LANDING DETAIL
3/4" = 1'-0"

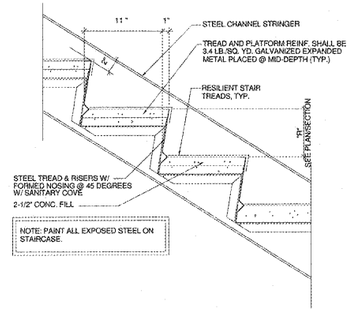

E A4.3 STAIR B DETAIL
1 1/2" = 1'-0"

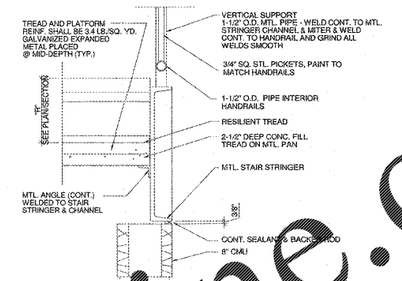

F A4.3 STAIR SECTION DETAIL
1 1/2" = 1'-0"

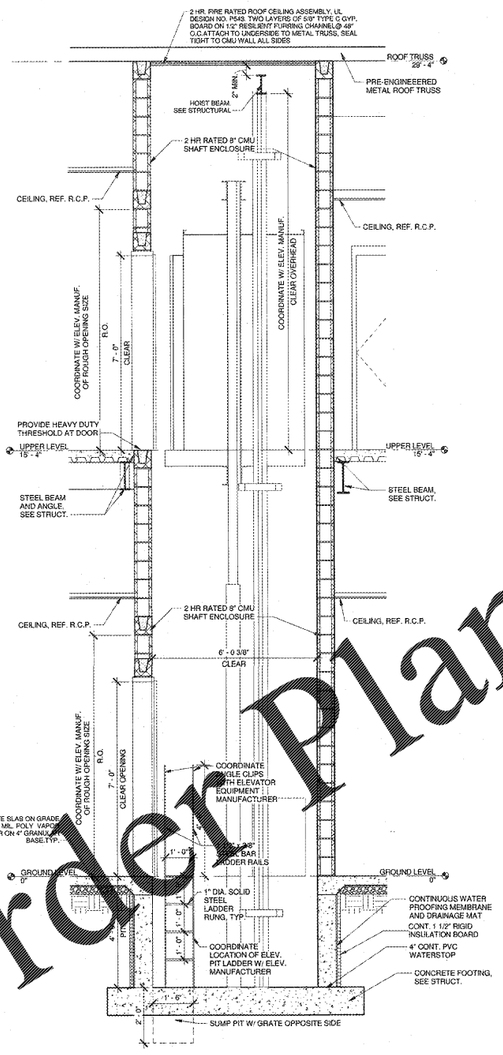

2 A4.3 ELEVATOR SHAFT SECTION
1/2" = 1'-0"

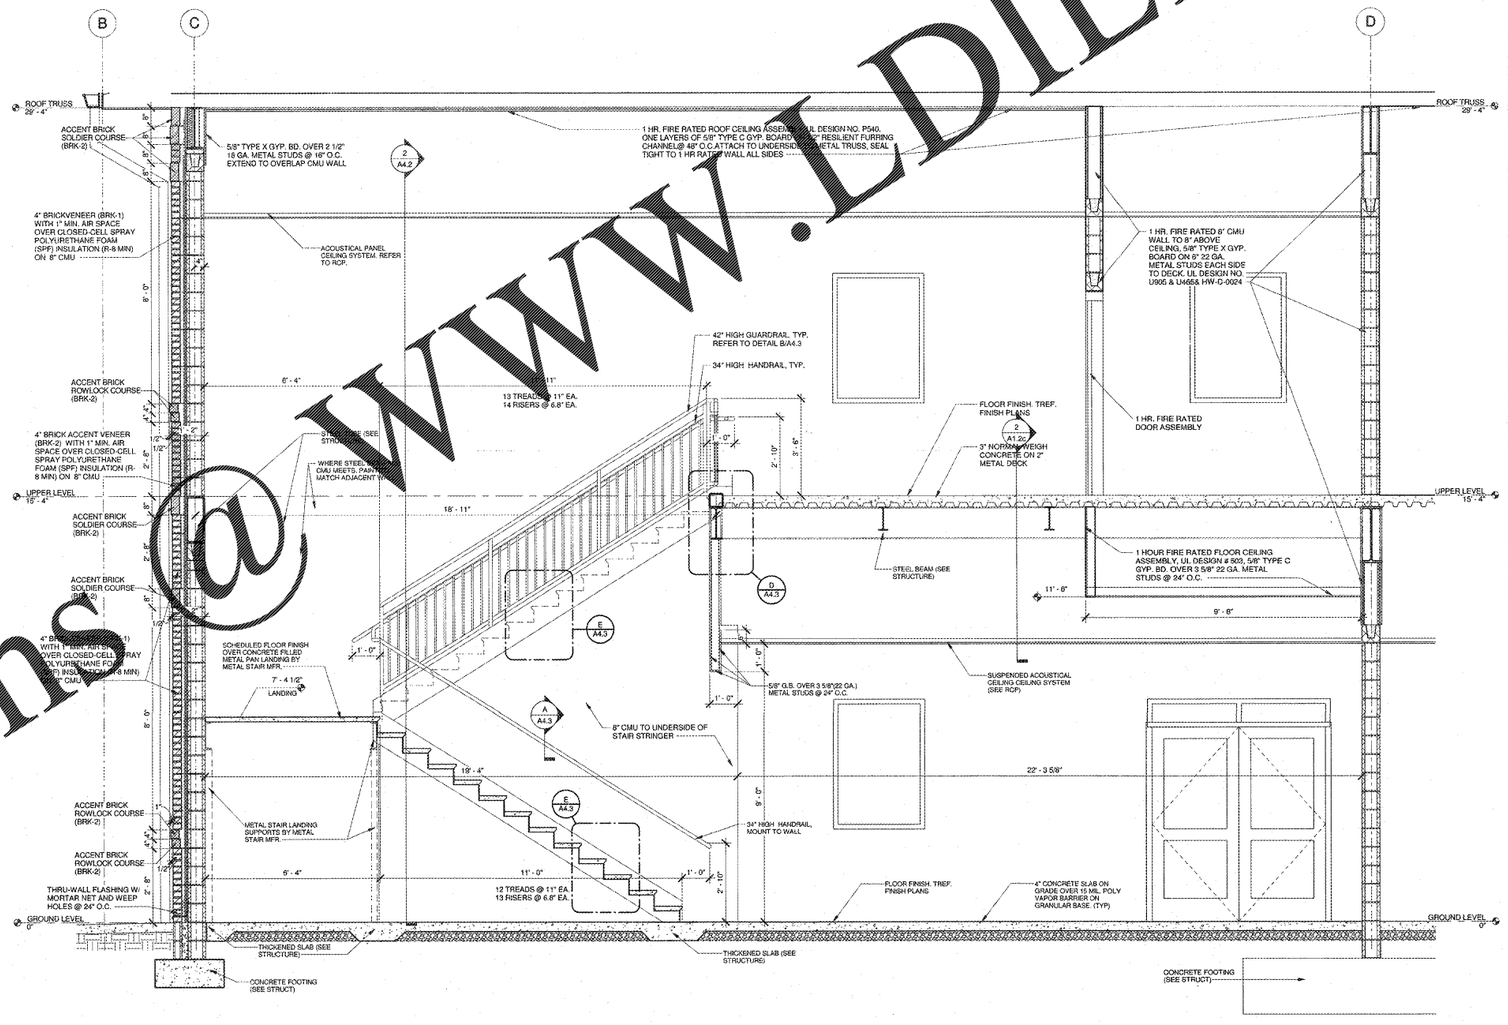

1 A4.3 STAIR B SECTION
1/2" = 1'-0"

Order Plans @ WWW.LDILine.com

ROBERTSON DIA ROOF
ARCHITECTS ENGINEERS
3460 Preston Ridge Road, Suite 275
Alpharetta, GA 30005
770.674.2400 / www.rdaroof.com

BRUCE P. WEST
5/7/18
REGISTERED ARCHITECT

(Facility No. 642-0198)

Dawson County
College and Career Academy
Dawsonville, Georgia
FOR
Dawson County Schools
Overall Square footage = 35,800 SF
FTE = 1625

REVISIONS

SHEET TITLE
STAIR AND ELEVATOR SECTIONS AND DETAILS

DATE
05-07-2018

PROJECT NUMBER
17-303

SHEET NUMBER
A4.3