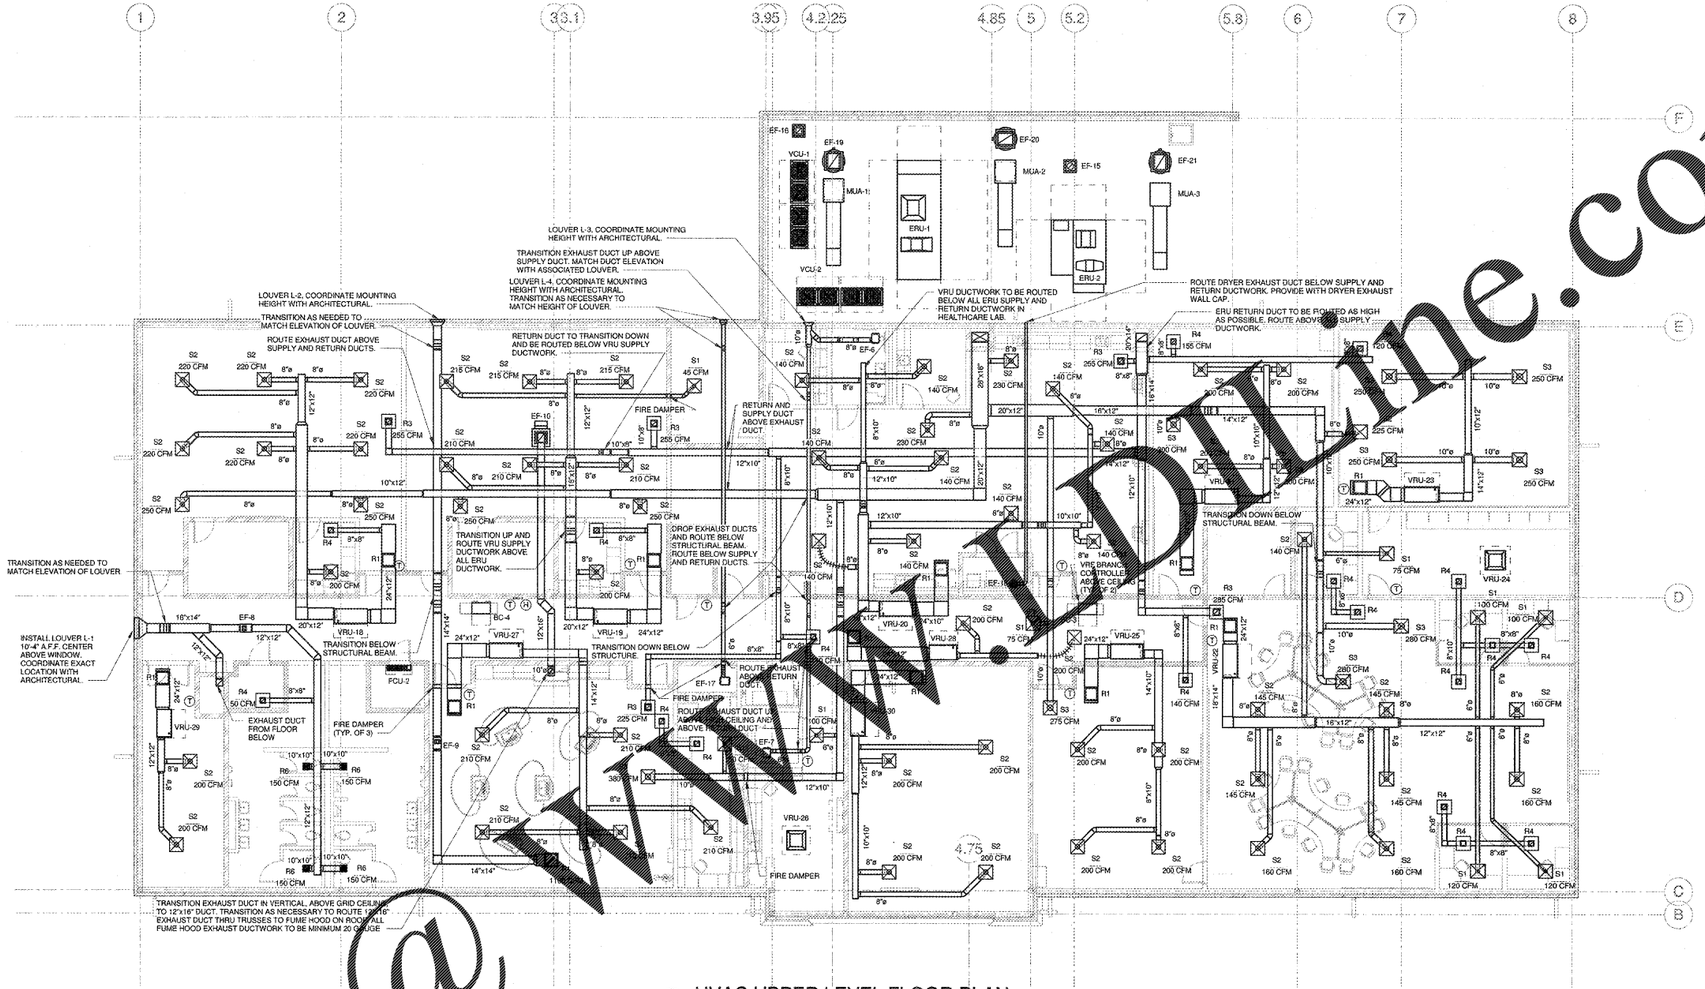

1 M1.2 HVAC UPPER LEVEL FLOOR PLAN
1/8" = 1'-0"

Order Plans @ WWW.LDLine.com

ROBERTSON LOIA ROOF
ARCHITECTS ENGINEERS
3460 Preston Ridge Road, Suite 275, Alpharetta, GA. 30005
770.674.2600 / www.rlrp.com

GEORGIA
No. 03603
REGISTERED
Cellar
CHAIR N. DESAI

(Facility No. 642-0198)

Dawson County
College and Career Academy
Dawsonville, Georgia
FOR:
Dawson County Schools
Overall Squarefootage = 35,800 SF
FTE = 1625
IUs = 74 (Existing) + 11 (New) = 85 IUs

REVISIONS

SHEET TITLE
HVAC - UPPER LEVEL FLOOR PLAN

DATE
05-07-2018

PROJECT NUMBER
17-303

SHEET NUMBER
M1.2