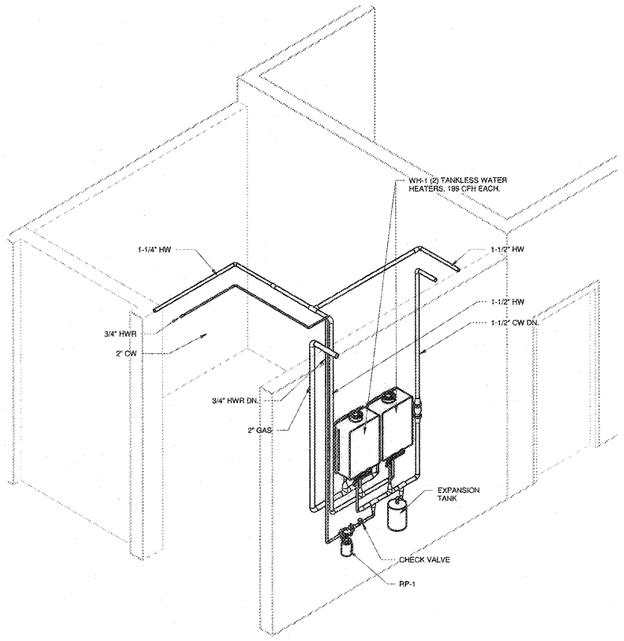

2 / P1.4 WATER HEATER RISER UPPER LEVEL

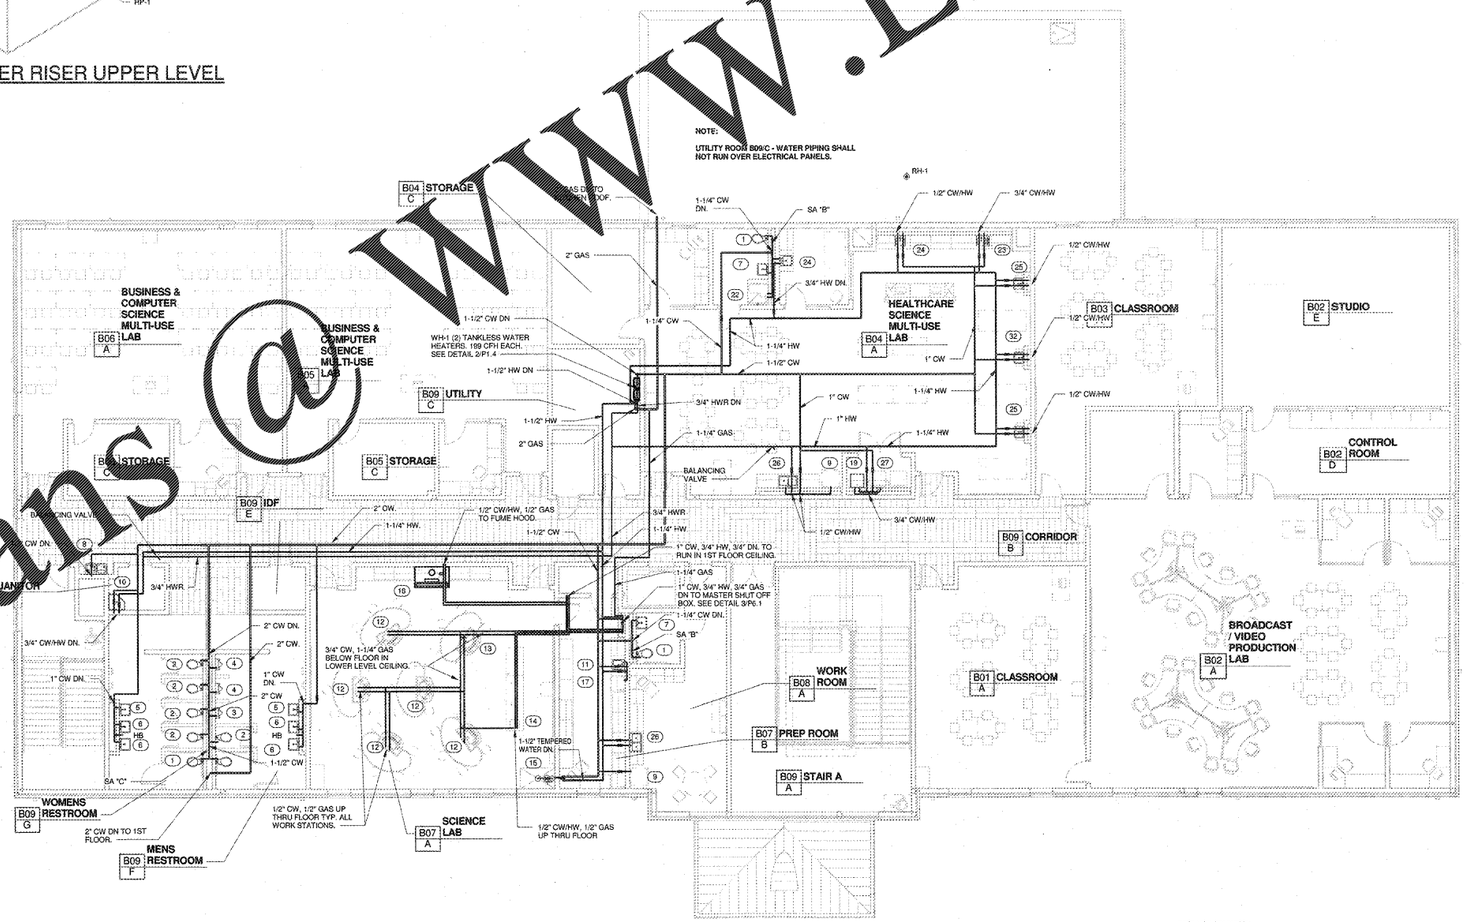

1 / P1.4 WATER FLOOR PLAN - UPPER LEVEL
1/8" = 1'-0"

SITE UTILITY NOTE:

PLUMBING CONTRACTOR SHALL COORDINATE THE LOCATION OF ALL PIPING FOR CONNECTION TO THE APPROPRIATE UTILITY AS SHOWN ON THE UTILITY PLAN. THIS CONTRACTOR SHALL MAKE FINAL CONNECTION TO THE RECEIVING UTILITY.

ROBERTSON INDIA ROOF
ARCHITECTS ENGINEERS
3460 Preston Ridge Road, Suite 275, Alpharetta, GA. 30005
770.674.2600 / www.rirarchitects.com

9/07/18

Dawson County
College and Career Academy
Dawsonville, Georgia
FOR
Dawson County Schools
Overall Squarefootage = 53,800 SF
(Facility No. 642-0198)
ESTIMATED Bldg = 74 (Existing) + 11 (New) = 85 Bldg

REVISION

SHEET TITLE
WATER FLOOR PLAN - UPPER LEVEL

DATE
05-07-2018

PROJECT NUMBER
17-303

SHEET NUMBER
P1.4

Order Plans @ WWW.LDILine.com