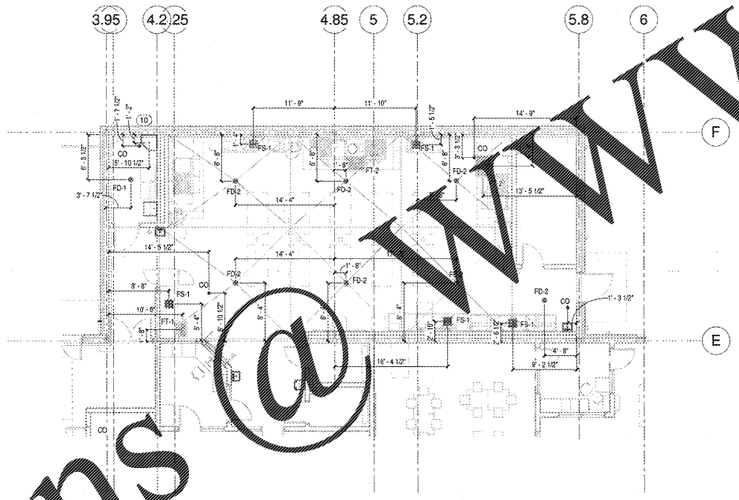

3 P1.6 DIMENSION PLAN - CULINARY ARTS LAB A04B
1/8" = 1'-0"

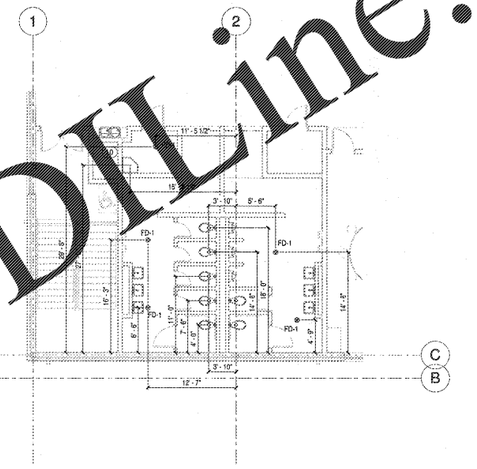

2 P1.6 DIMENSION PLAN - TOILET ROOMS B09/F & B09/G
1/8" = 1'-0"

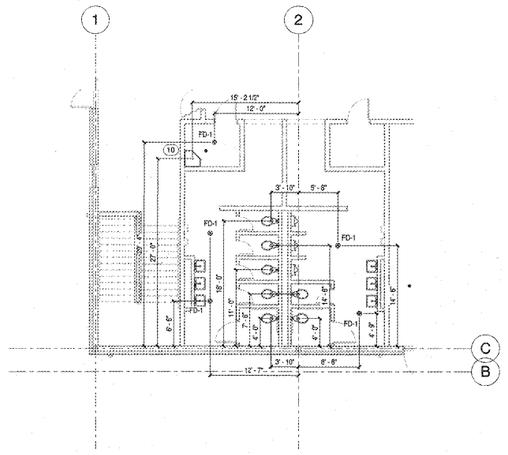

1 P1.6 DIMENSION PLAN - TOILET ROOMS A07/E & A07F
1/8" = 1'-0"

Order Plans @ WWW.LDILine.com

ROBERTSON IDIA ROOF
ARCHITECTS ENGINEERS
3460 Preston Ridge Road, Suite 275 / Alpharetta, GA. 30005
770.674.2600 / www.rirarchitects.com

05/09/18

Dawson County
College and Career Academy
(Facility No. 642-0198)
Dawsonville, Georgia
FOR:
Dawson County Schools
Overall Squarefootage = 35,800 SF
(Ex = 74 (Existing) + 11 (New)) = 85 FIX
FTE's = 1025

REVISIONS

SHEET TITLE
PLUMBING DIMENSION PLANS

DATE
05-07-2018

PROJECT NUMBER
17-303

SHEET NUMBER
P1.6