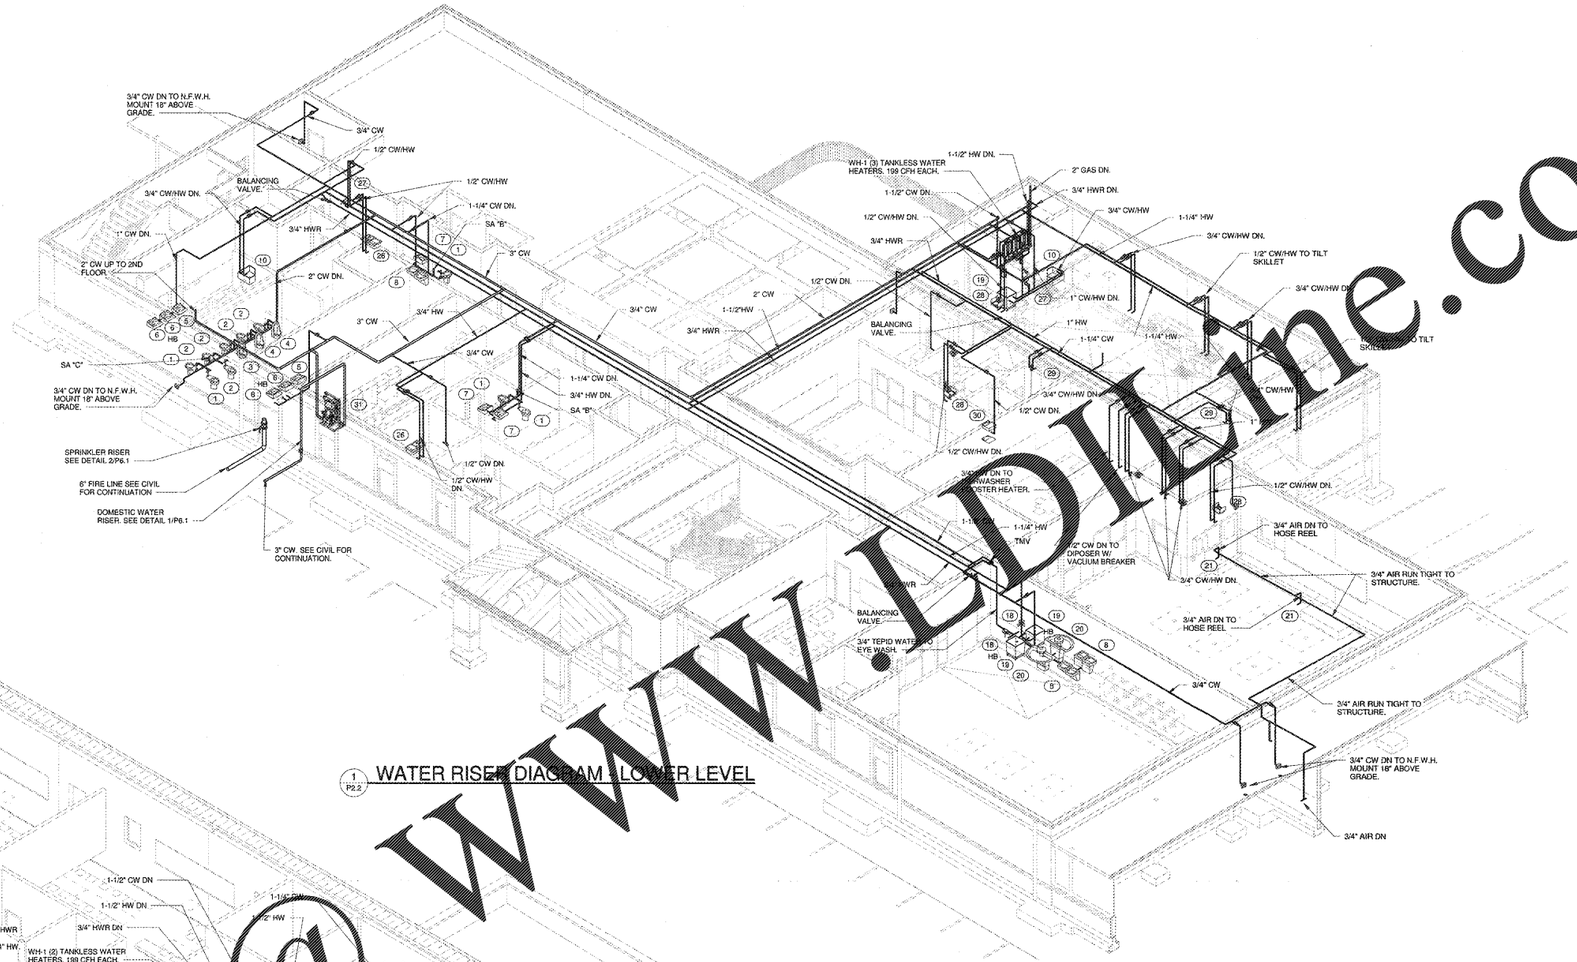

1 P2.2 WATER RISER DIAGRAM - LOWER LEVEL

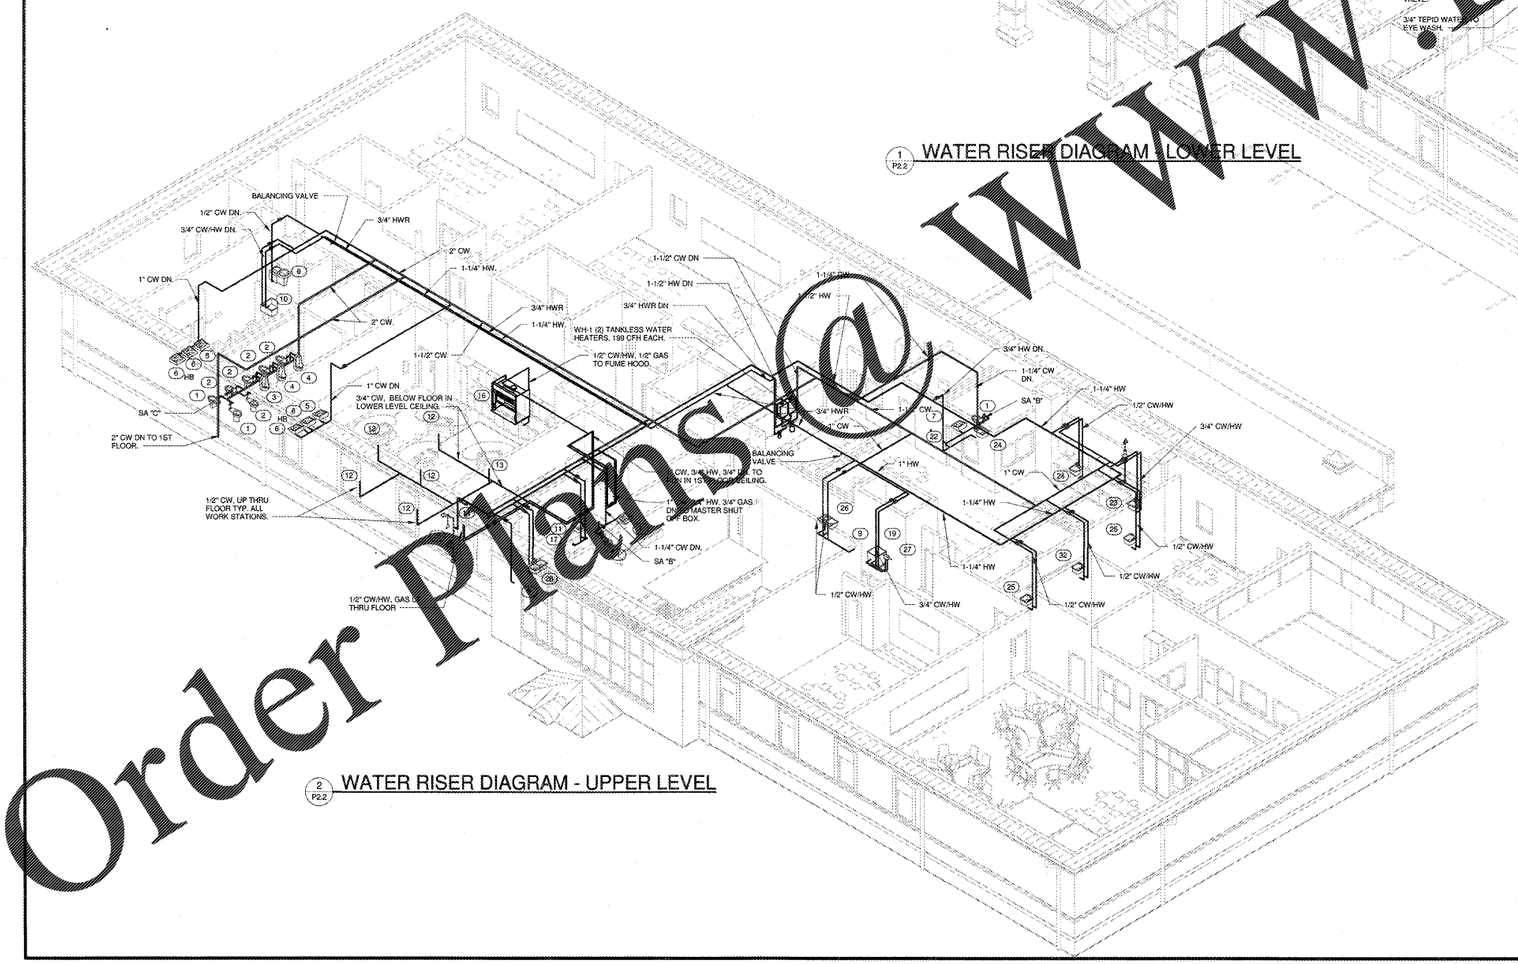

2 P2.2 WATER RISER DIAGRAM - UPPER LEVEL

Order Plans @ www.LDILine.com

ROBERTSON LOIA ROOF
ARCHITECTS & ENGINEERS
3460 Preston Ridge Road, Suite 275 , Alpharetta, GA. 30005
770.674.2600 / www.rlrp.com

GEORGIA
No. 036053
REGISTERED PROFESSIONAL ENGINEER
6/04/18
MIMIR N. DESAI

Dawson County
College and Career Academy
Dawsonville, Georgia
FOR
Dawson County Schools
Overall Squarefootage = 35,800 SF
FTE = 1625
(Facility No. 642-0198)
IUs = 74 (Existing) + 11 (New) = 85 IUs

REVISION

SHEET TITLE
WATER RISER DIAGRAM

DATE
05-07-2018

PROJECT NUMBER
17-303

SHEET NUMBER
P2.2