REFER TO SHEET E2.1 FOR ELECTRICAL SCOPE OF WORK.

REFER TO SHEET E2.1 FOR POWER PLAN KEYNOTES.

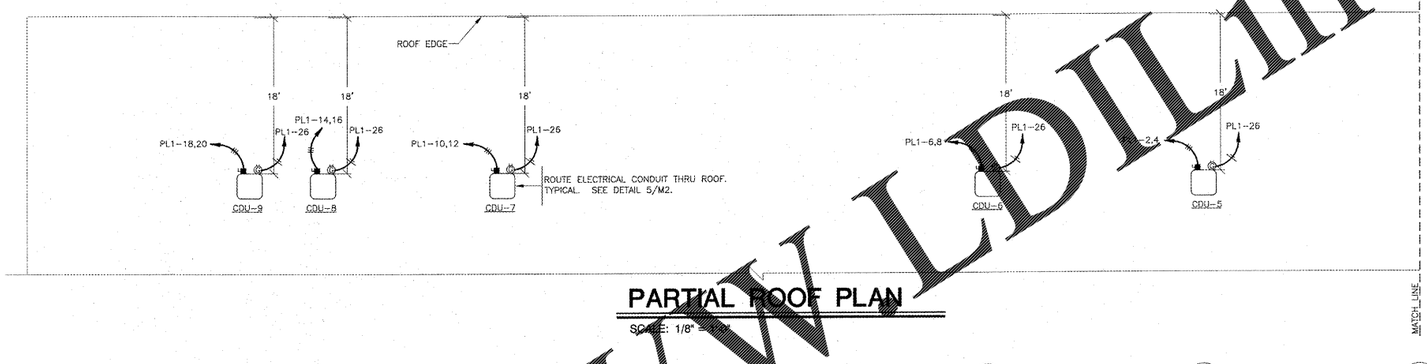

PARTIAL ROOF PLAN

SCALE: 1/8" = 1'-0"

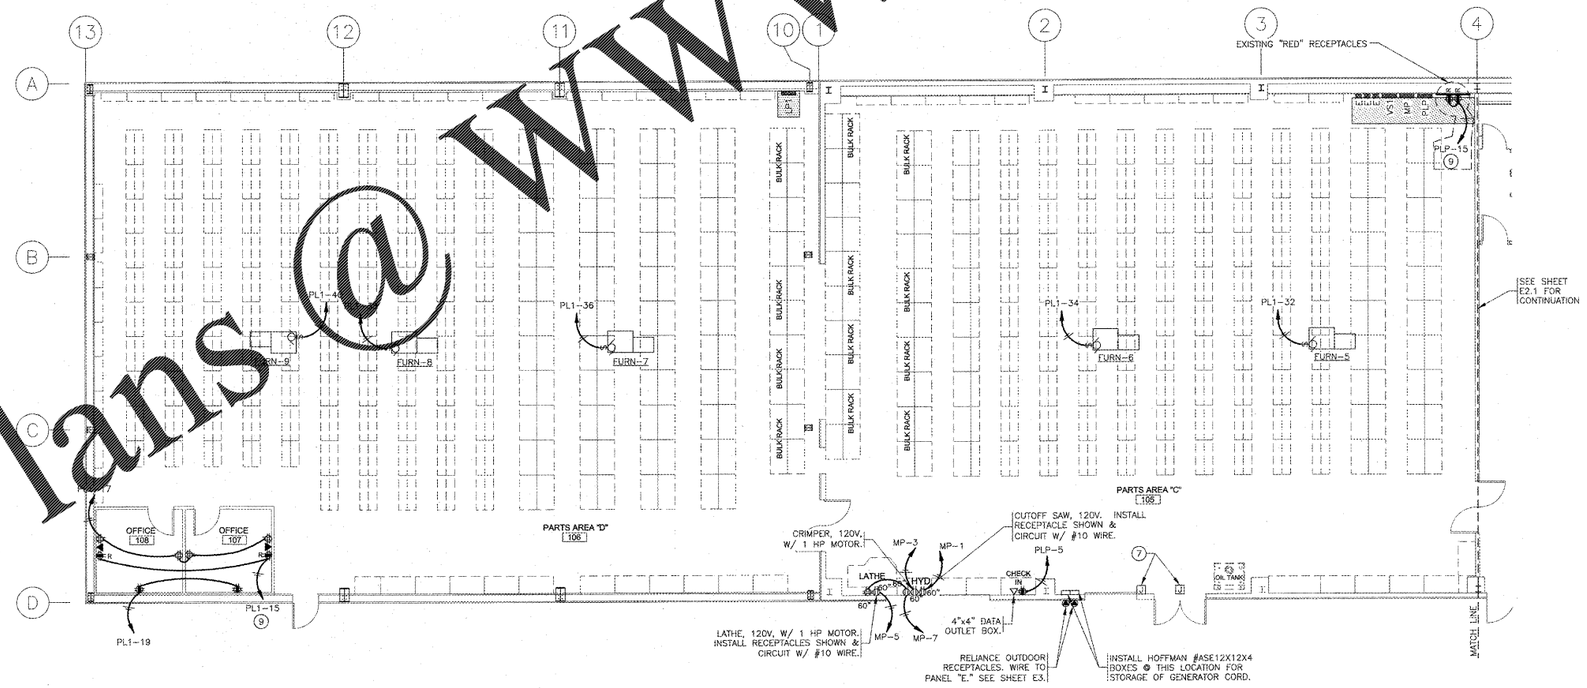

PARTIAL POWER PLAN

SCALE: 1/8" = 1'-0"

N

Order Plans@ WWW.LDILine.com

NORMAN EDWARD GOTH
REGISTERED PROFESSIONAL ENGINEER
14
STATE OF MISSISSIPPI
05/11/18

SHEETS BEARING THIS SEAL ARE AUTHENTICATED. RESPONSIBILITY FOR ALL OTHER PLANS, SPECIFICATIONS OR INSTRUMENTS ARE DISCLAIMED.

O'Reilly AUTO PARTS
CORPORATE OFFICES
233 SOUTH PATTERSON
SPRINGFIELD, MISSOURI 65802
(417) 862-2674 TELEPHONE

PROJECT:
NEW O'REILLY AUTO PARTS STORE
2730 HIGHWAY 80 EAST
PEARL, MISSISSIPPI

PARTIAL POWER PLAN

SMITH-GOTH ENGINEERS, INC.
3855 S. JEFFERSON AVE.
SPRINGFIELD, MO 65807
P: 417-882-2300
F: 417-882-1188
WWW.SMITHGOTH.COM

DRAWN BY: RM
CHECKED BY: NEG
DATE: 05/11/18
REVISION:
PROJECT NUMBER: PEA-0994
SHEET NUMBER: E2.2

© COPYRIGHT 2018-2019 - DESIGNS, DRAWINGS AND SPECIFICATIONS ARE INSTRUMENTS OF SERVICE AND ARE THE PROPERTY OF THE DESIGN PROFESSIONAL. REPRODUCTION PROHIBITED WITHOUT THE EXPRESSED WRITTEN CONSENT OF THE DESIGN PROFESSIONAL.