EXISTING LEGEND

(E)	CALCULATED MONUMENT
CM/D	POINT OF TWO MONUMENTS
CMP	CORRUGATED METAL PIPE
COT	CLEAN OUT TYP/MONITOR
ELEC	ELECTRIC
E	GUARD VALVE
GAS	GAS VALVE
SAN	SANITARY SEWERLINE
STORM	STORM SEWERLINE
UGT	UNDERGROUND TELEVISION
UGP	UNDERGROUND PHONE
WELL	WELL
WTR	WATERLINE
OHP	OVERHEAD PHONE
UGE	UNDERGROUND ELECTRIC
UGW	UNDERGROUND WATER
PROPOSED WELL	
UGG	UNDERGROUND GAS
TOC	TOP OF CURB
BOC	BASE (CURB)
C&G	CHANGED CURB TYPE/C
UG	UNDERGROUND
OHE	OVERHEAD ELECTRIC
UGE	UNDERGROUND ELECTRIC
OHE	OVERHEAD WIRE
BENCHMARK	
FC&G	FOUND CAPPED IRON ROD
FR/C	FOUND REBAR W/ CAP
FIP	FOUND IRON PIPE/MONUMENT
POB	POINT BEGINNING/ORIGIN
POC	POINT OF COMMENCEMENT
POC	POINT OF COMMENCEMENT
TOB	TOP OF BANK
EOA	EDGE OF ASPHALT
EOW	EDGE OF WATER
	TELEPHONE MANHOLE
	BRICK/DRESSED PAD
	BOLLARD
	SIGN POST
	PHONE BOX
	CABLE BOX
	UNKNOWN BOX MANHOLE
	HYDRANT
	CONCRETE MANHOLE
	CLEANOUT
	STORM MANHOLE
	GAS VALVE
	UNDERGROUND ELECTRIC BOX
	UNDERGROUND WATER MARKER
	WOOD LIGHT POLE
	POWER POLE/WOOD
	UNDERGROUND PHONE MARKER
	POWER POLE/CONC
	UNDERGROUND GAS MARKER
	SIGNAL
	WATER VALVE

LEGEND FOR
PROPOSED IMPROVEMENTS

- PROPERTY LINE / R.O.W.
- PROPOSED BUILDING
- PROPOSED CURB AND GUTTER
- (12) PROPOSED PARKING SPACES
- PROPOSED FENCING
- ZONING BUFFER
- PARKING BUFFER
- BUILDING SETBACK
- PROPOSED GUARDRAIL

SYSL/5" – SINGLE YELLOW SOLID LINE / 5 INCH THICK
DYSL/5" – DOUBLE YELLOW SOLID LINE / 5 INCH THICK EACH
SWSL/24" – SINGLE WHITE SOLID LINE / 24 INCH THICK
SWSL/8" – SINGLE WHITE SOLID LINE / 8 INCH THICK
SWSL/5" – SINGLE WHITE SOLID LINE / 5 INCH THICK
SWDL/5" – SINGLE WHITE DASHED LINE / 5 INCH THICK

PROPOSED PAVEMENT WIDENING/
EXTRA HEAVY DUTY ASPHALT

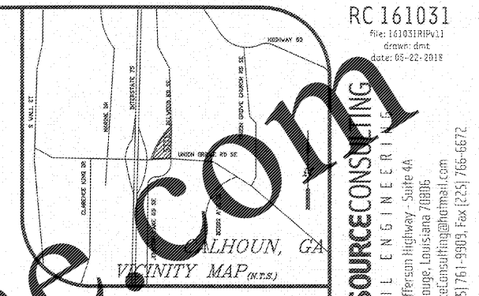

RESOURCECONSULTING
CIVIL ENGINEERING
678D Jefferson Highway - Suite 4A
Baton Rouge, Louisiana 70810
ResourceConsultFirm@hotmail.com
Tel: (225) 761-9909, Fax: (225) 766-6672

RC 161031
file: 161031RIPv11
drawn: dmt
date: 05-22-2018

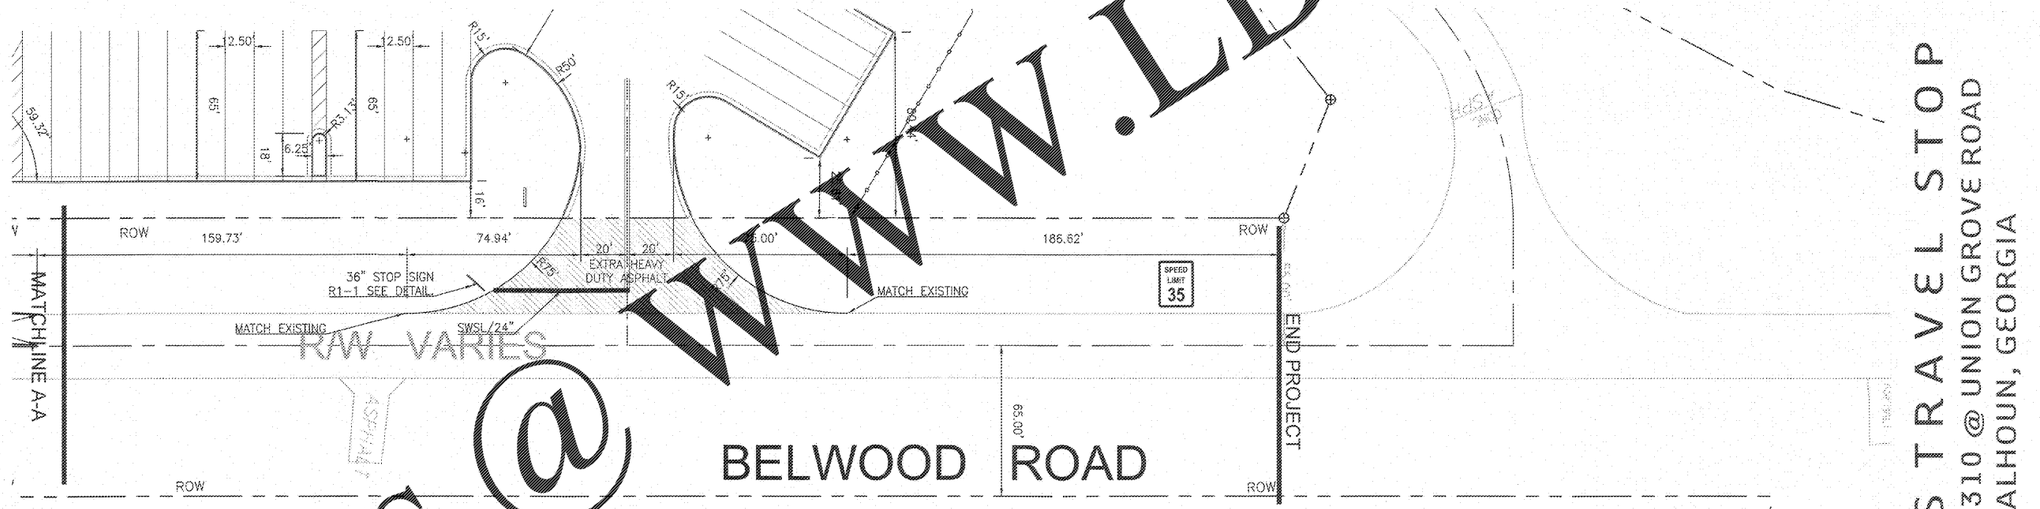

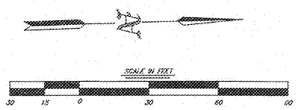

LOVE'S TRAVEL STOP
I-75 EXIT 310 @ UNION GROVE ROAD
CALHOUN, GEORGIA

811 Know what's below. Call before you dig.

BELWOOD ROAD IMPROVEMENTS

GEORGIA REGISTERED PROFESSIONAL ENGINEER ROSS G. GRIMBALL 5-22-18

THIS DRAWING IS NOT VALID WITHOUT AN ORIGINAL BLUE INK SIGNATURE AND ORIGINAL HANDWRITTEN DATE OF A LICENSED PROFESSIONAL ENGINEER.

DRIVEWAY PLAN

DW-2

Order Plans @ WWW.LDILine.com

031 - Calhoun GA I-75 exit 310@Union Glen NEC\Design\161031v11 RIP.dwg, 5/22/2018 8:12:27 AM, Dustyn, copyright Resource Consulting, LLC