RC 161031
File: 161031RIPv11
drawn: dmt
date: 05-22-2018

RESOURCE CONSULTING
CIVIL ENGINEERING
6780 Jefferson Highway - Suite 4A
Baton Rouge, Louisiana 70806
Resourceconsulting@hotmail.com
Tel. [225] 761-9909, Fax [225] 766-6972

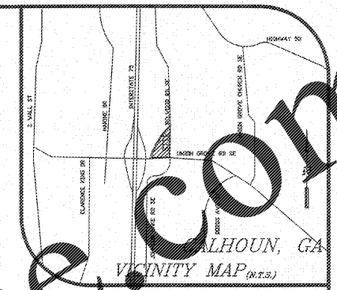

VICINITY MAP (N.T.S.)

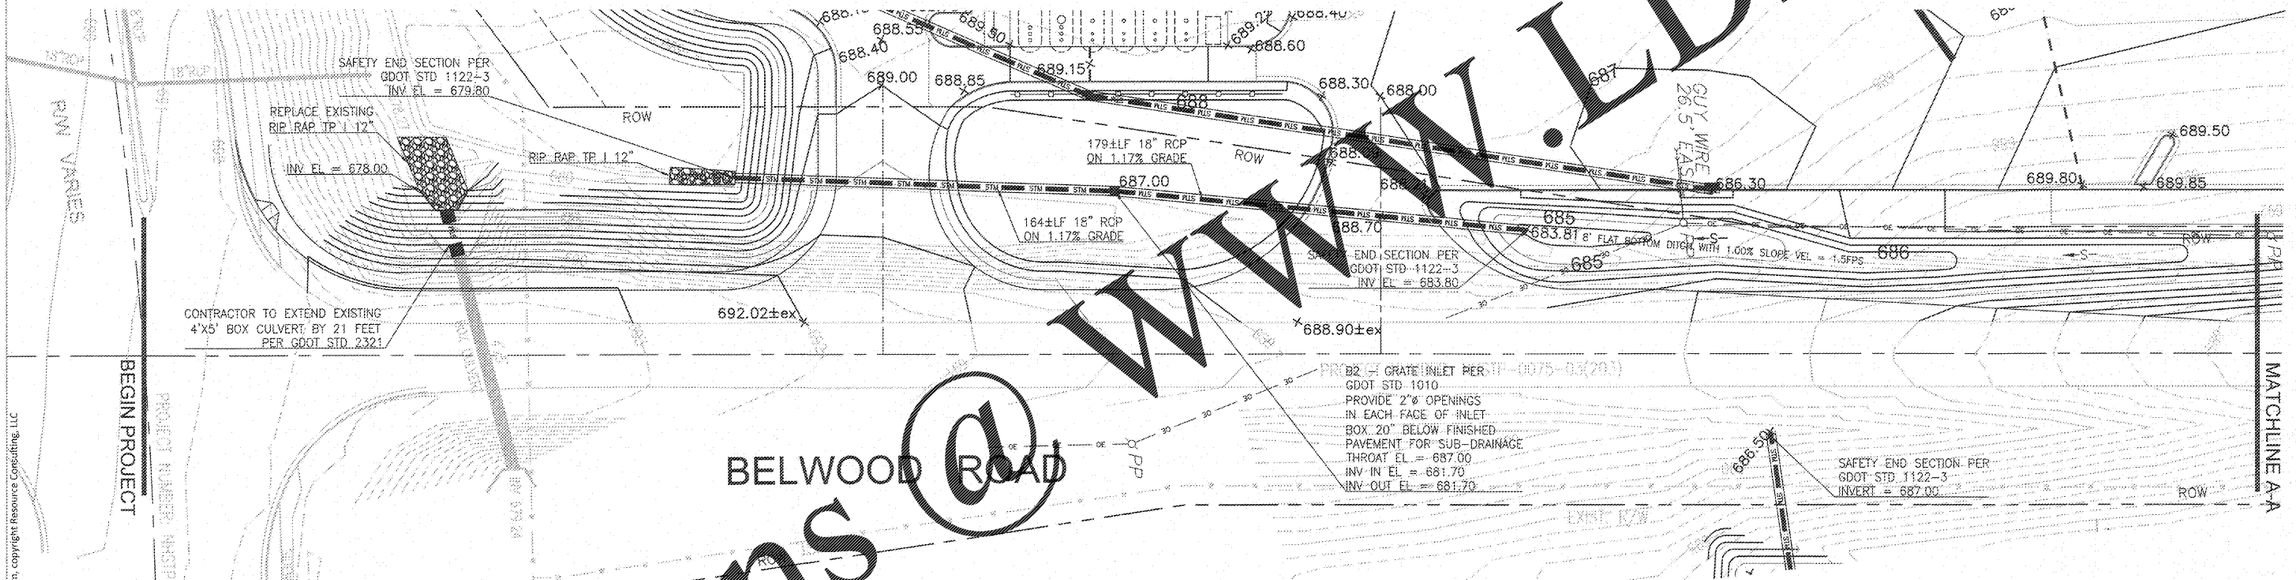

LEGEND FOR PROPOSED IMPROVEMENTS

- PROPERTY LINE / R.O.W.
- PROPOSED BUILDING
- PROPOSED CURB AND GUTTER
- PROPOSED INLET
- PROPOSED CURB INLET
- PROPOSED STORM SEWER
- ×12.10 PROPOSED ELEVATION
- PROPOSED SLOPE

EXISTING LEGEND

(C) CALCULATED MEASUREMENT	TELEPHONE MANHOLE
(D/M) POINT OF BEG MONUMENT	TRANSFORMER PAD
(D/M) POINT OF END MONUMENT	UNKNOWN
(M&T) MULTIPLE	CUT WIRE
(R) CURVE RADIUS	WIRE
(R) CURVE RADIUS	WATER BOX
(R&M) RADIUS MARKER	WATER TANK MANHOLE
(R&M) RADIUS MARKER	WETLANDS
(UG) UNDERGROUND PHONE	CONCRETE LIGHTPOLE
(UG) UNDERGROUND PHONE	CLEANOUT
(UG) UNDERGROUND ELECTRIC	STORM MANHOLE
(UG) UNDERGROUND WATER	GAS GAUGE
(UG) UNDERGROUND WIRE	UNDERGROUND ELECTRIC BOX
(UG) UNDERGROUND WIRE	UNDERGROUND WATER MARKER
(W) WOOD FENCE	WOOD LIGHT POLE
(W) WOOD FENCE	POWER POLE/WOOD
(WF) WOOD FENCE	POWER POLE/WOOD
12GA. BOVG/BARBED WIRE	UNDERGROUND PHONE MARKER
4'CLR. ROUND CMPRGD IRON PIPE	POWER POLE/WOOD
4'CLR. ROUND IRON & TOP	UNDERGROUND GAS MARKER
5/8" REBAR W/ CAP "RESOURCE"	WATER VALVE
5/8" REBAR W/ CAP "RESOURCE"	
P.O.B. POINT OF BEGINNING/WEST	UNDERGROUND CABLE MARKER
P.O.B. POINT OF BEGINNING	SANITARY MANHOLE
R.O.W. RIGHT OF WAY	WATER METER
E.O.R. EDGE OF ROAD	WATER VALVE
E.O.W. EDGE OF WATER	

Order Plans @ WWW.LDILine.com

811 Know what's below. Call before you dig.

031 - Calhoun GA I-75 exit 310@Union Glen NE\Design\16103v11 RIP.dwg, 5/22/2018 8:12:32 AM, Destyn, copyright Resource Consulting, LLC

LOVE'S TRAVEL STOP
I-75 EXIT 310 @ UNION GROVE ROAD
CALHOUN, GEORGIA

BELWOOD ROAD IMPROVEMENTS

GEORGIA REGISTERED PROFESSIONAL ENGINEER BOSS G GRIMBALL No. 030902 5-22-18

THIS DRAWING IS NOT VALID WITHOUT AN ORIGINAL BLUE INK SIGNATURE AND ORIGINAL HANDWRITTEN DATE OF A LICENSED PROFESSIONAL ENGINEER.

DRIVEWAY PLAN

DW-3