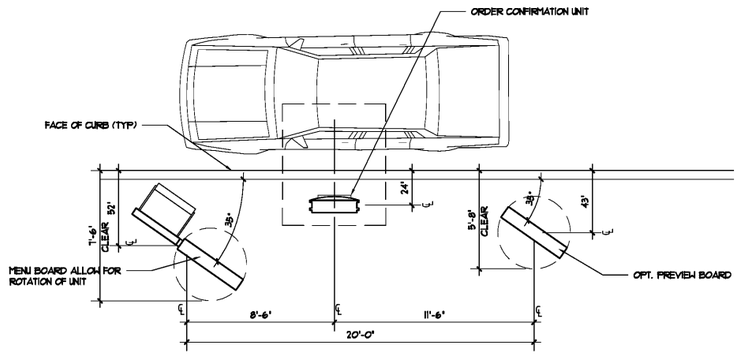

A MENU BOARD LAYOUT
SCALE: 1/4" = 1'-0"

BY TENANT

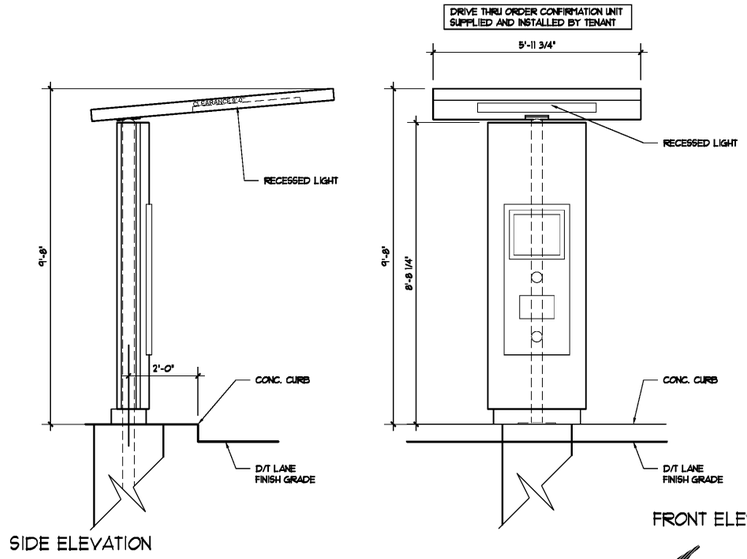

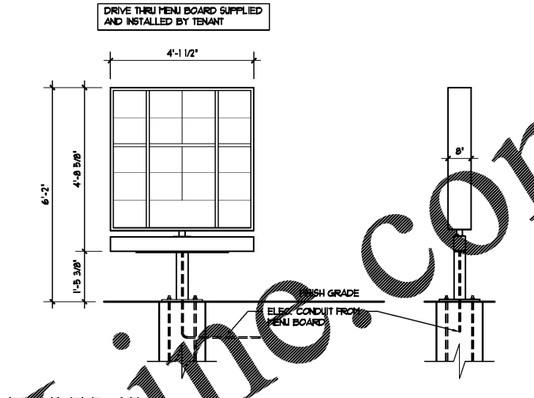

C PREVIEW BOARD
SCALE: 1/2" = 1'-0"

BY TENANT

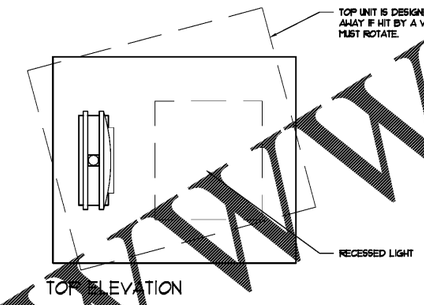

B ORDER CONFIRMATION UNIT
SCALE: 1/2" = 1'-0"

BY TENANT

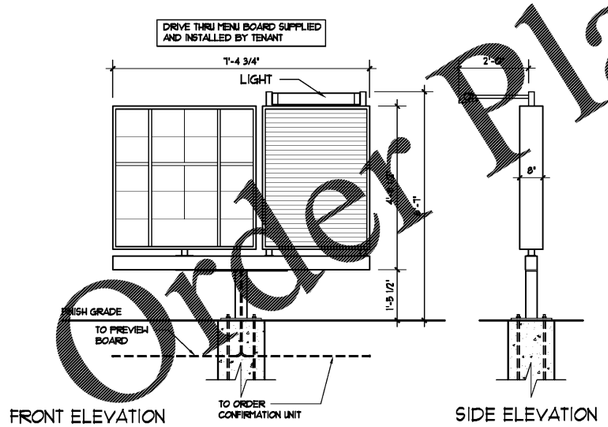

D MENU BOARD
SCALE: 1/2" = 1'-0"

BY TENANT

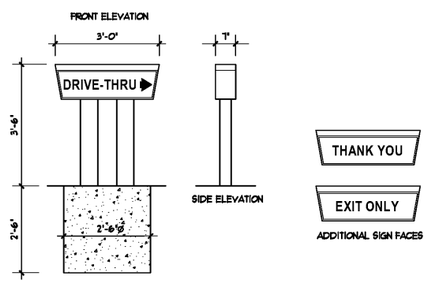

E DRIVE THRU DIRECTIONAL SIGNAGE
SCALE: 1/2" = 1'-0"

BY TENANT

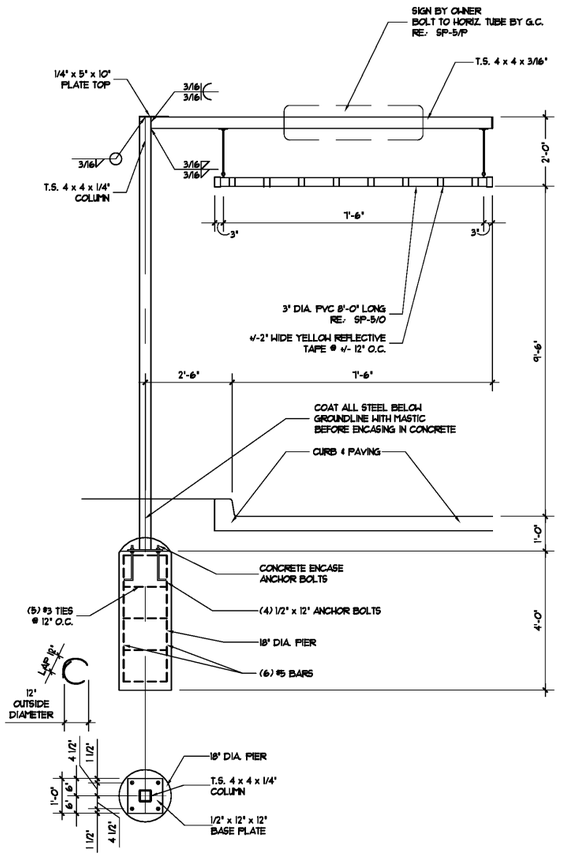

F HEAD KNOCKER DETAIL
SCALE: 1/2" = 1'-0"

BY G.C.

Pascal Aughtry & Associates, PC
405.463.3494
Fax 405.463.3493
937 East Britton Road
Oklahoma City, OK 73114
pascalarch.com

STATE OF GEORGIA * PASCAL A. AUGHTRY * 20101 CERTIFICATE NO. REGISTERED ARCHITECT
05-22-18

A NEW TRAVEL STOP
STORE No. 735
CALHOUN, GA

Love's Travel Stops

Revisions:	
No.	Date

Project No.: LVS18735
Date: 05-22-18
Sheet No.:
SP-7
OF: 14

WWW.LDILine.com
Order Plans @