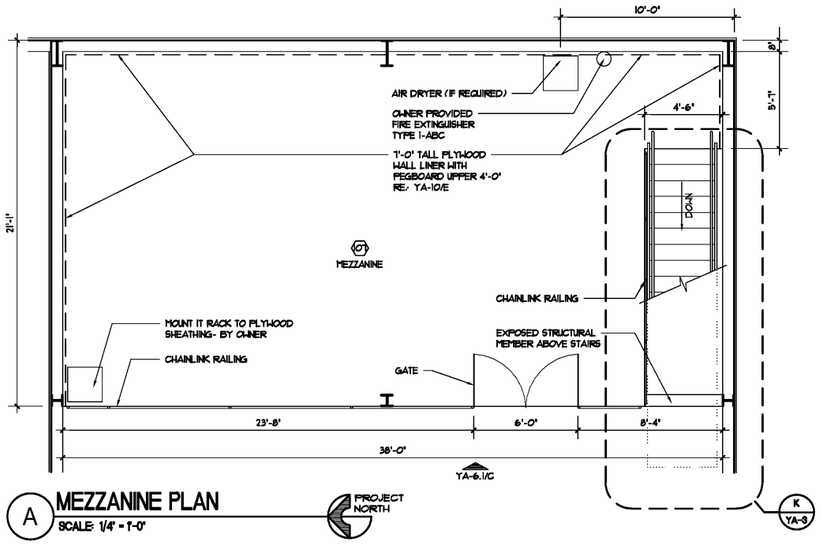

A MEZZANINE PLAN
SCALE: 1/4" = 1'-0"

PROJECT NORTH

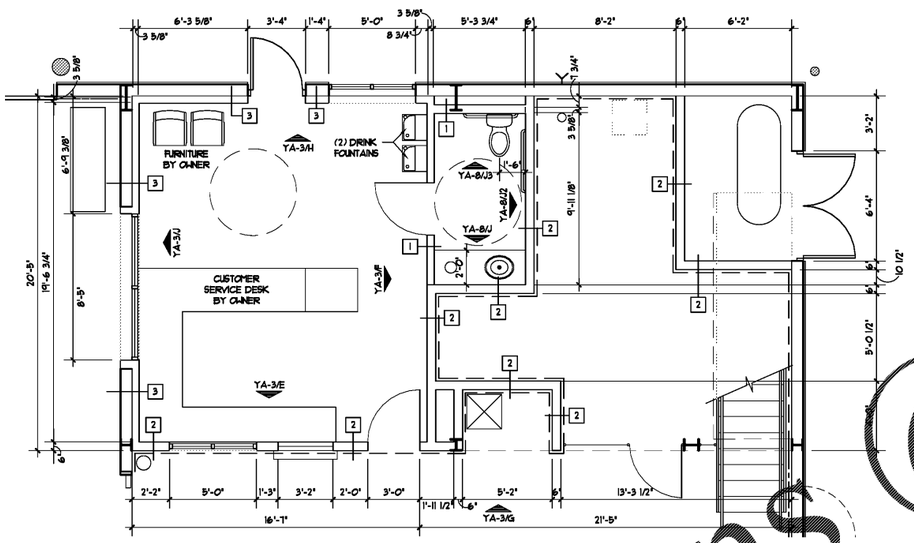

B LOBBY PLAN
SCALE: 1/4" = 1'-0"

PROJECT NORTH

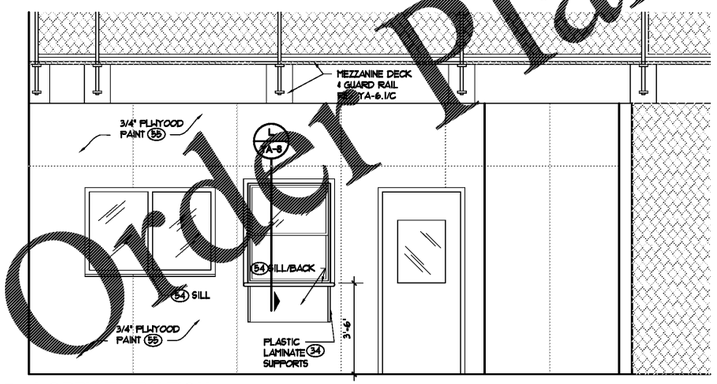

G LOBBY ELEVATION
SCALE: 3/8" = 1'-0"

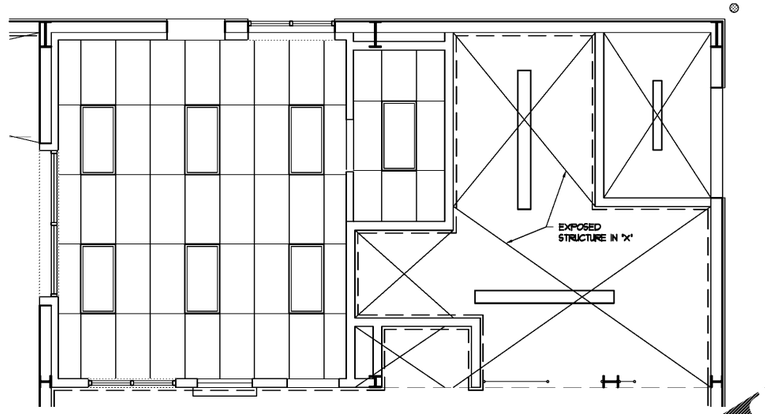

C LOBBY RCP
SCALE: 1/4" = 1'-0"

PROJECT NORTH

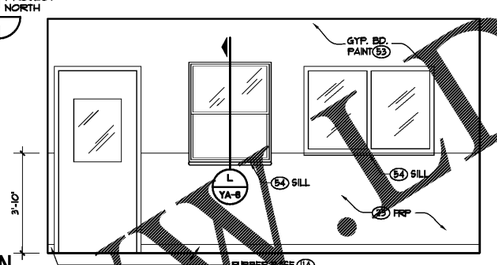

E LOBBY ELEVATION
SCALE: 3/8" = 1'-0"

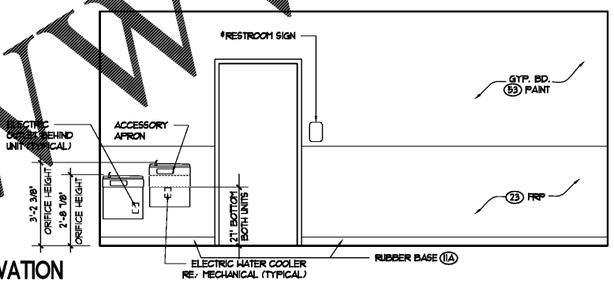

F LOBBY ELEVATION
SCALE: 3/8" = 1'-0"

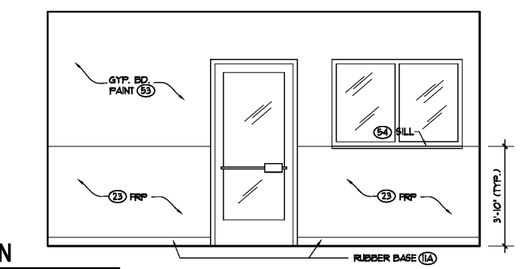

H LOBBY ELEVATION
SCALE: 3/8" = 1'-0"

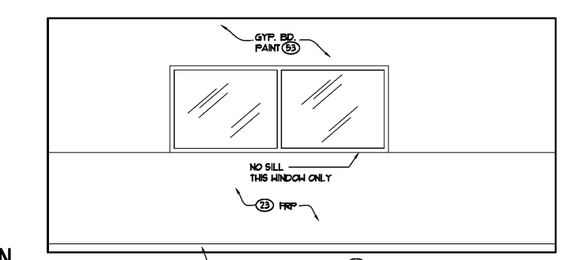

J LOBBY ELEVATION
SCALE: 3/8" = 1'-0"

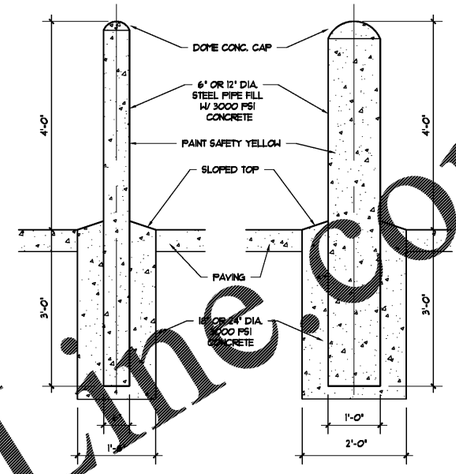

D BOLLARD DETAIL
SCALE: 3/4" = 1'-0"

COORDINATE WITH FOUNDATION PLAN. BOLLARDS TO BE CAST WITHIN BUILDING FOUNDATION FOOTINGS.

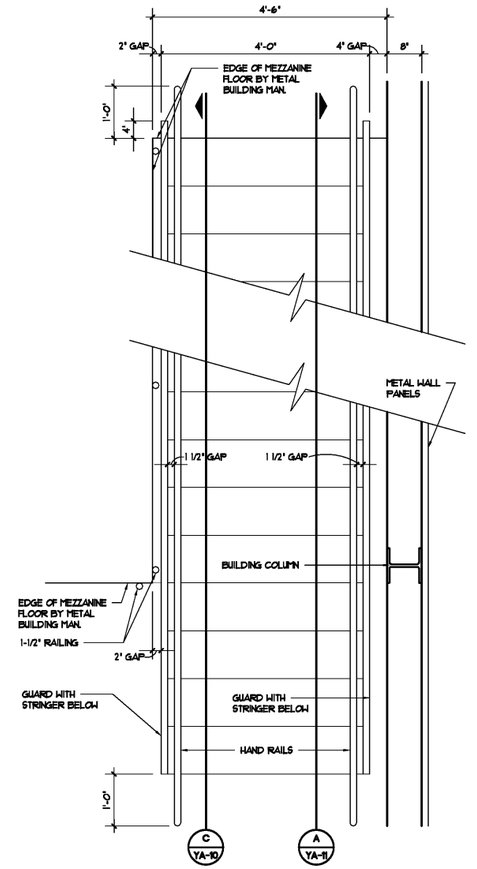

K STAIR DETAIL
SCALE: 3/4" = 1'-0"

Order Plans @ WWW.IDLine.com

Pascal Aughtry & Associates, PC
405.463.3494
Fax 405.463.3493
937 East Britton Road
Oklahoma City, OK 73114
pascalarch.com

STATE OF GEORGIA * PASCAL A. AUGHTRY * 1009 * CERTIFICATE NO. * REGISTERED ARCHITECT * 05-22-18

A NEW TRAVEL STOP
STORE No. 735
CALHOUN, GA

Love's Travel Stops

Revisions:	
No.	Date

Project No.: LVS18735
Date: 05-22-18
Sheet No.:
YA-3
OF: 18