DOOR FINISH SCHEDULE (DOORS PROVIDED BY PRE-ENGINEERED METAL BUILDING MANUFACTURER EXCEPT DOOR 104)

XXX

MK	TYPE	SIZE	MATERIAL	FINISH	FRAME	FINISH	GLAZING	HEAD	JAMB	THRESH	REMARKS
101	A	3'-0"x7'-0"x1 3/4" INSUL.	H.M. 16 GA	PAINT KOKO BROWN SEMI GLOSS BY G.C.	METAL	PAINT MATCH DOOR	NONE	YA-7/B	YA-7/D	YA-7/H	
102	E	16'-0"x16'-0" O.H. DOOR	---	PREFINISHED	---	---	WINDOW PORTS (4)	YA-7/E	YA-7/G	YA-7/F	NOTE 2
103	E	16'-0"x16'-0" O.H. DOOR	---	PREFINISHED	---	---	WINDOW PORTS (4)	YA-7/E	YA-7/G	YA-7/F	NOTE 2
104	F	3'-0"x7'-0"x1 3/4"	ALUMINUM	BRONZE	ALUM.	BRONZE	1/4" SINGLE LAYER	YA-7/A	YA-7/C	YA-7/H	PROVIDED BY G.C.
105	B	PR 3'-0"x7'-0"x1 3/4" INSUL	H.M. 16 GA	PAINT KOKO BROWN SEMI GLOSS BY G.C.	METAL	PAINT MATCH DOOR	NONE	YA-7/B	YA-7/D	YA-7/H	
106	C	8'-0"x10'-0" O.H. DOOR	---	PREFINISHED	---	PAINT MATCH DOOR	NONE	YA-7/E	YA-7/G	YA-7/F	
107	A	3'-0"x7'-0"x1 3/4" INSUL.	H.M. 16 GA	PAINT KOKO BROWN SEMI GLOSS BY G.C.	METAL	PAINT MATCH DOOR	NONE	YA-7/B	YA-7/D	YA-7/H	
108	A	3'-0"x7'-0"x1 3/4" INSUL.	H.M. 16 GA	PAINT KOKO BROWN SEMI GLOSS BY G.C.	METAL	PAINT MATCH DOOR	NONE	YA-7/B	YA-7/D	YA-7/H	
109		NOT USED									
110	D	8'-0"x8'-0" O.H. DOOR	---	PREFINISHED	---	PAINT MATCH DOOR	NONE	YA-7/E	YA-7/G	YA-7/F	CYLINDER LOCK
111	E	16'-0"x16'-0" O.H. DOOR	---	PREFINISHED	---	---	WINDOW PORTS (4)	YA-7/E	YA-7/G	YA-7/F	NOTE 2
112	E	16'-0"x16'-0" O.H. DOOR	---	PREFINISHED	---	---	WINDOW PORTS (4)	YA-7/E	YA-7/G	YA-7/F	NOTE 2
113	A	3'-0"x7'-0"x1 3/4" INSUL.	H.M. 16 GA	PAINT KOKO BROWN SEMI GLOSS BY G.C.	METAL	PAINT MATCH DOOR	NONE	YA-7/B	YA-7/D	YA-7/H	
114	A	3'-0"x7'-0"x1 3/4" INSUL.	H.M. 16 GA	PAINT KOKO BROWN SEMI GLOSS BY G.C.	METAL	PAINT MATCH DOOR	NONE	YA-7/B	YA-7/D	YA-7/H	
115	C	8'-0"x10'-0" O.H. DOOR	---	PREFINISHED	---	PAINT MATCH DOOR	NONE	YA-7/E	YA-7/J2	YA-7/F.1	
116	B	3'-0"x7'-0"x1 3/4" INSUL.	H.M. 16 GA	PAINT KOKO BROWN SEMI GLOSS BY G.C.	METAL	PAINT MATCH DOOR	HALF GLASS	YA-7/L	YA-7/L	YA-7/H	NOTE 3
117	A	3'-0"x7'-0"x1 3/4" INSUL.	H.M. 16 GA	PAINT KOKO BROWN SEMI GLOSS BY G.C.	METAL	PAINT MATCH DOOR	NONE	YA-7/L	YA-7/L	NONE	
118		NOT USED									
119	E	16'-0"x16'-0" O.H. DOOR	---	PREFINISHED	---	---	WINDOW PORTS (4)	YA-7/E	YA-7/G	YA-7/F	NOTE 2
120	E	16'-0"x16'-0" O.H. DOOR	---	PREFINISHED	---	---	WINDOW PORTS (4)	YA-7/E	YA-7/G	YA-7/F	NOTE 2

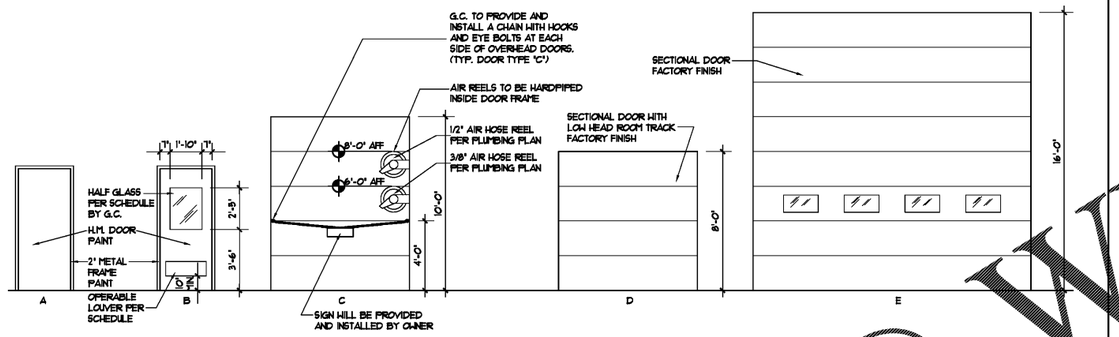

B DOOR ELEVATIONS

SCALE: 1/4" = 1'-0"

NOTES:
1. NOT USED
2. OVERHEAD DOOR TO HAVE ELECTRIC OPERATOR, PROVIDED BY M.B.M., INSTALLED BY G.C.
3. DOOR AND GLASS TO BE PROVIDIED BY M.B.M.
4. NOT USED
5. ALL DOORS TO BE INSTALLED BY GENERAL CONTRACTOR.
6. ALL DOORS PROVIDED BY M.B.M. UNLESS OTHERWISE NOTED.

WINDOW FINISH SCHEDULE

X

MK	TYPE	SIZE	FRAME	FINISH	GLAZING	HEAD/JAMB SILL	REMARKS
1	B	5'-0"x3'-4" INSUL.	ALUM.	BRONZE	1" INSULATED	A-7/N &	EXTERIOR WINDOW
2	C	38" x 44" SINGLE HUNG	ALUM.	BRONZE	1" INSULATED	B/L	PROVIDE 36" CLEAR WIDTH "GENERAL ALUMINUM" 1900 SERIES, VERTICAL SLIDING BRONZE COLOR, INSULATED GLASS, THERMALLY BROKEN, NO INSECT SCREEN
3	B	5'-0"x3'-4" INSUL.	ALUM.	BRONZE	1" INSULATED	YA-	INTERIOR WINDOW
4	A	8'-5"x3'-4" INSUL.	ALUM.	BRONZE	1" INSULATED	M,M1,	

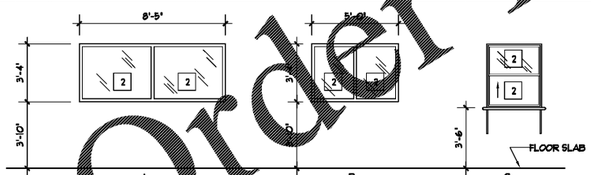

C WINDOW ELEVATIONS

SCALE: 1/4" = 1'-0"

LEGEND

1 1/4" SINGLE LAYER

2 1" INSULATED

5 SAFETY GLAZING PER ICC CODE SECTION 2406.3

FIELD VERIFY ALL DIMENSIONS

NOTES:
1. PRE-ENGINEERED METAL BUILDING MANUFACTURER TO PROVIDE WINDOW OPENINGS ONLY. G.C. TO PROVIDE AND INSTALL WINDOWS.
2. WINDOW TYPE C PROVIDER: CONSOLIDATED BUILDERS SUPPLY MIKE ST.LORENTZ 405-537-3652

ROOM FINISH SCHEDULE VERIFY FINISHES W/ INTERIOR ELEVATIONS

MK	DESCRIPTION	FLOOR ★	BASE	WALL 1	WALL 2	WALL 3	WALL 4	CEILING	HEIGHT	REMARKS
101	SERVICE BAY	EXPOSED CONCRETE	---	3/4" PLYWOOD PAINT (55)	3/4" PLYWOOD PRE-FIN. WHITE METAL WALL PANELS	3/4" PLYWOOD PAINT (55)	3/4" PLYWOOD PAINT (55)	EXPOSED STRUCTURE	---	PLYWOOD TO 8'-0" METAL WALL PANEL ABOVE
102	TIRE STORAGE	EXPOSED CONCRETE	---	3/4" PLYWOOD PAINT (55)	3/4" PLYWOOD PAINT (55)	3/4" PLYWOOD PAINT (55)	3/4" PLYWOOD PAINT (55)	EXPOSED STRUCTURE	---	
103	SERVICE CENTER	EXPOSED CONCRETE	---	3/4" PLYWOOD PAINT (55)	3/4" PLYWOOD PAINT (55)	OPEN	3/4" PLYWOOD PAINT (55)	EXPOSED STRUCTURE	---	
104	RESTROOM	VCT (1)	11A	FRP ON GYP. BD. (23)	FRP ON GYP. BD. (23)	FRP ON GYP. BD. (23)	FRP ON GYP. BD. (23)	SUSP. VINYL TILE (62)	8'-0"	SOUND BATT INSULATE WALLS
105	LOBBY	VCT (1)	11A	3'-10" FRP ON GYP. BD. PAINT (53)	3'-10" FRP ON GYP. BD. PAINT (23)	3'-10" FRP ON GYP. BD. PAINT (23)	3'-10" FRP ON GYP. BD. PAINT (23)	SUSP. ACCST. TILE (61)	9'-0"	SOUND BATT INSULATE WALLS
106	AIR COMP ROOM	EXPOSED CONCRETE		EXPOSED	EXPOSED	3/4" PLYWOOD PAINT (55)	3/4" PLYWOOD PAINT (55)	EXPOSED STRUCTURE	---	SOUND BATT INSULATE WALLS
107	MEZZANINE	EXPOSED PLYWOOD	---	PEGBOARD ON PLYWOOD (55)	PEGBOARD ON PLYWOOD (55)	OPEN	PEGBOARD ON PLYWOOD (55)	EXPOSED STRUCTURE		
108	LAWN STORAGE	EXPOSED CONCRETE	---	METAL LINER PANELS	EXPOSED	EXPOSED	EXPOSED	EXPOSED STRUCTURE	---	
109	USED TIRE STORAGE	EXPOSED CONCRETE	---	METAL WALL PANELS	CHAIN LINK FENCE	CHAIN LINK FENCE	METAL WALL PANELS	EXPOSED STRUCTURE		

★ CONCRETE SLAB FINISH: ALL AREAS TO RECEIVE SMOOTH TROWEL FINISH SEALED WITH 1 COAT OF SEALER RETRO PLATE/RETRO GUARD AND 1 COAT HARDENER ASHFORD FORMULA.

INTERIOR FINISHES

	NO.	TYPE	DESCRIPTION	REMARKS
FLOORS	1	VCT	"ARMSTRONG " IMPERIAL TEXTURE STANDARD EXCELON 51927 FIELD GRAY	12"X12" SIZE
INT WALLS	11A	RUBBER	"ROPPE" BLACK	4" RUBBER BASE RE: YA-4/D
	23	F.R.P.	"MARLITE ", P140 IVORY, 1/8" FIBERGLASS REINFORCED PANELS.	PROVIDE MATCHING TRIM & ACCESSORIES TO MAKE A COMPLETE SYSTEM
	34	PLASTIC LAMINATE	"FORMICA" 6220-58 SMOKE QUARSTONE, MATTE FINISH	PASS THRU WINDOW COUNTER SUPPORTS & BACK
	35	PLASTIC LAMINATE	"FORMICA" 909-58 BLACK, MATTE FINISH	CUSTOMER SERVICE DESK FRONT
	53	PAINT	SHERWIN WILLIAMS SW 7038 TONY TAUPE	SATIN FINISH
	54	SOLID SURFACE	"CORIAN" COLOR: SILT	CUSTOMER SERVICE DESK TOP & NOSING WINDOW SILLS RESTROOM VANITY TOP, NOSING & SPLASH REFER PLUMBING SHEETS FOR BOWL TYPE
	55	PAINT	SHERWIN WILLIAMS - SW 6992 CAVIAR	SATIN FINISH, TYP. ALL PLYWOOD WALLS
	59	PAINT	SHERWIN WILLIAMS - ARMORSEAL WIS - B67-2000	CLEAR BASE, GLOSS FINISH LUBE PIT WALLS & FLOOR
CEILINGS	61	SUSP. ACCST.	"ARMSTRONG" ASSURED MINABOARD TEGULAR, 24"x48", WHITE GRID.	
	62	SUSP. VINYL	"ARMSTRONG" CLEAN ROOM #870, 24"x48" LAY-IN PANELS WHITE VINYL COVERED GYP. BD. ON WHITE GRID.	

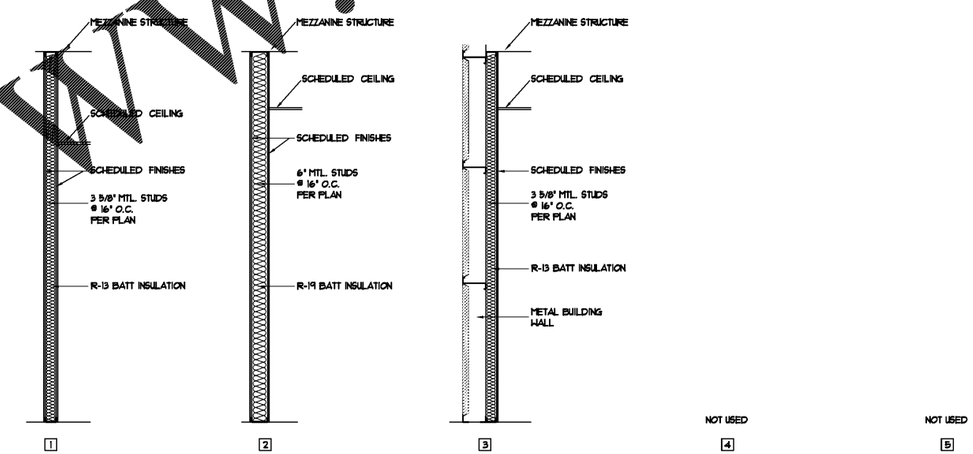

A PARTITION TYPES

SCALE: 1/2" = 1'-0"

ALL INTERIOR MTL. STUDS TO BE 20 GA.

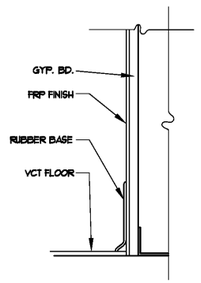

D BASE DETAIL

SCALE: 3" = 1'-0"

Order Plans @ WWW.DLine.com

Pascal Aughtry & Associates, PC
405.463.3494
Fax 405.463.3493
937 East Britton Road
Oklahoma City, OK 73114
pascalarch.com

STATE OF GEORGIA ★ PASCAL A. AUGHTRY ★ 16078 CERTIFICATE OF REGISTERED ARCHITECT ★ 05-22-18

A NEW TRAVEL STOP
STORE No. 735
CALHOUN, GA

Love's Travel Stops

Revisions:	
No.	Date

Project No.: LVS18735
Date: 05-22-18
Sheet No.:
YA-4
OF: 18