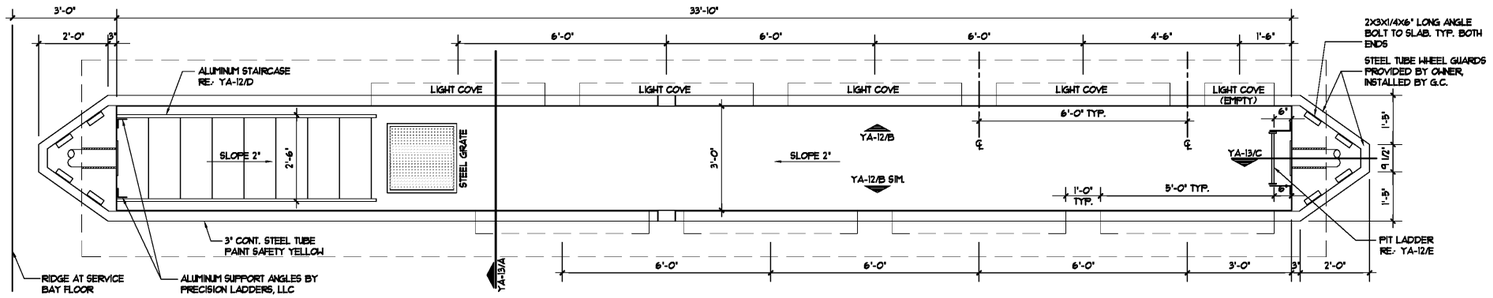

A **LUBE PIT PLAN** — SCALE: 1/2" = 1'-0"

PROJECT NORTH

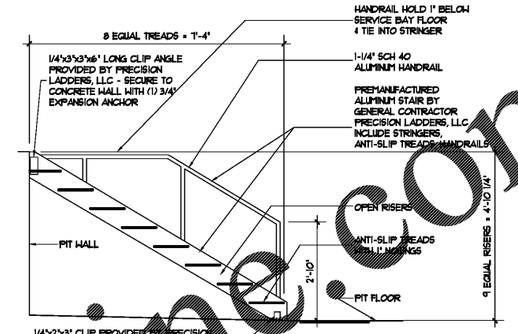

F **STAIR SECTION** — SCALE: 1/2" = 1'-0"

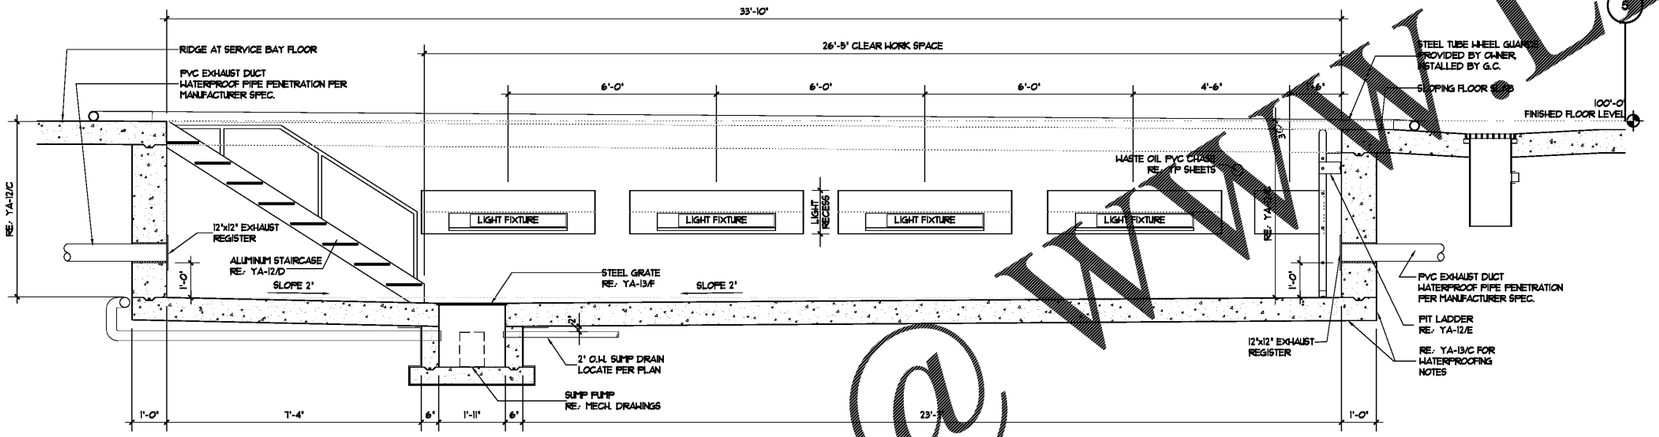

B **LUBE PIT SECTION** — SCALE: 1/2" = 1'-0"

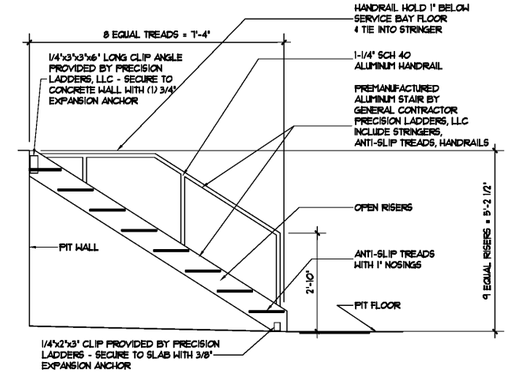

D **STAIR SECTION** — SCALE: 1/2" = 1'-0"

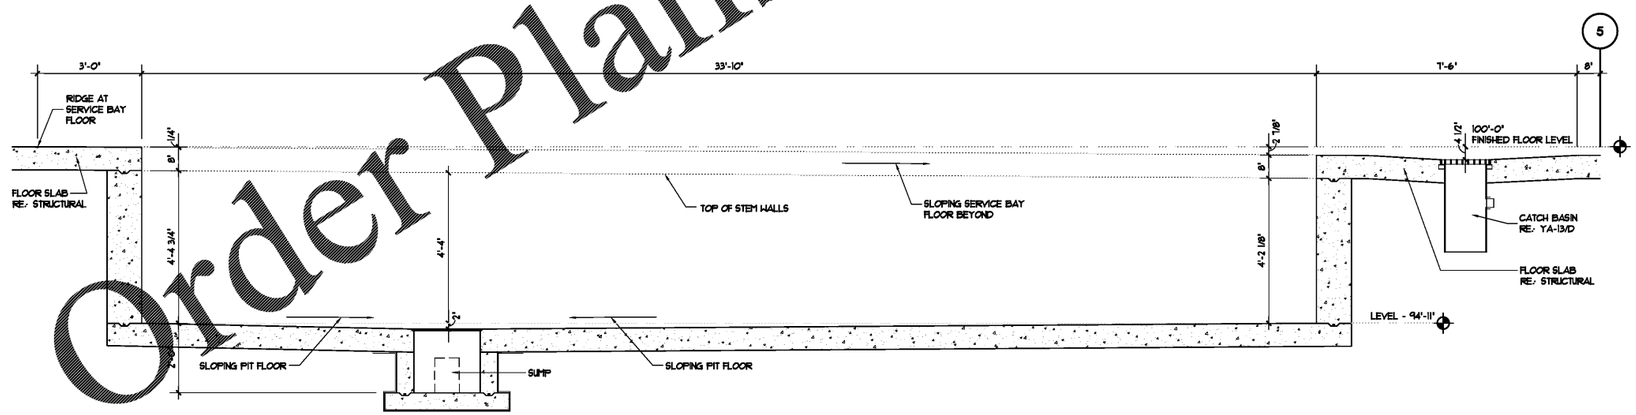

C **LUBE PIT SECTION** — SCALE: 1/2" = 1'-0"

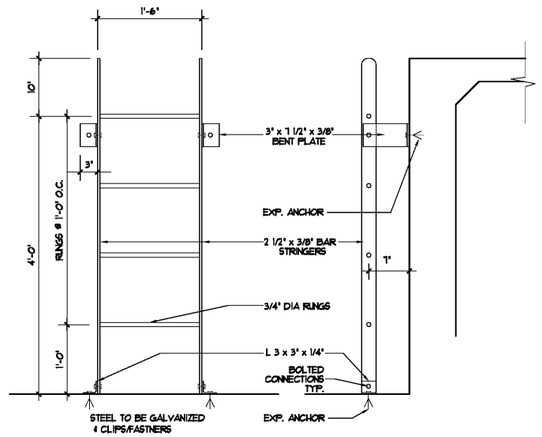

E **LADDER SECTION** — SCALE: 1" = 1'-0"

Order Plans @ WWW.LDII.net

Pascal Aughtry & Associates, PC
405.463.3494
Fax 405.463.3493
937 East Britton Road
Oklahoma City, OK 73114
pascalarch.com

STATE OF GEORGIA — PASCAL A. AUGHTRY — 16008 — CERTIFICATE NOT TRANSFERABLE — REGISTERED ARCHITECT
05-22-18

A NEW TRAVEL STOP
STORE No. 735
CALHOUN, GA

Love's Travel Stops

Revisions:

No.	Date

Project No.: LVS18735
Date: 05-22-18
Sheet No.:

YA-12

OF: 18