NOTE: G.C. TO COORDINATE LOCATION OF ALL WASHROOM ACCESSORIES WITH OWNER PRIOR TO INSTALLATION.
RE: SHEETS A-21 & A-22 FOR RESTROOM FINISHES

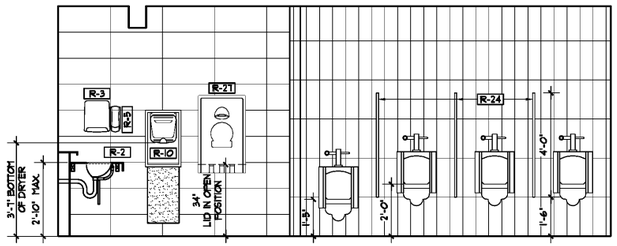

A MEN'S RESTROOM
SCALE: 3/8" = 1'-0"

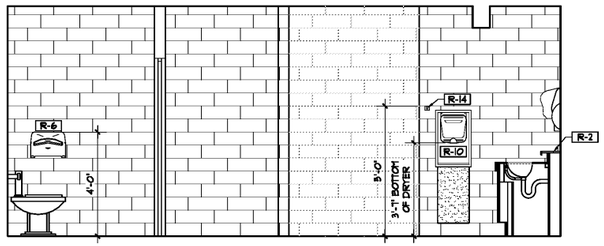

B MEN'S RESTROOM
SCALE: 3/8" = 1'-0"

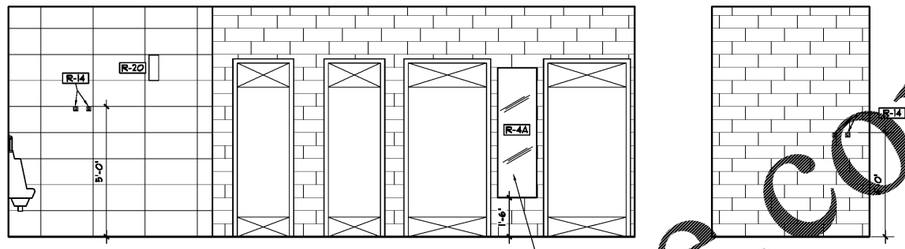

C MEN'S RESTROOM
SCALE: 3/8" = 1'-0"

D MEN'S RESTROOM
SCALE: 3/8" = 1'-0"

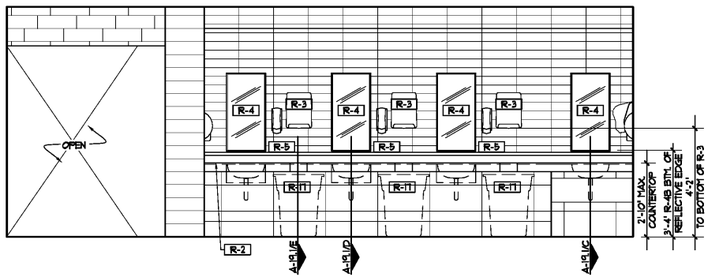

E MEN'S RESTROOM
SCALE: 3/8" = 1'-0"

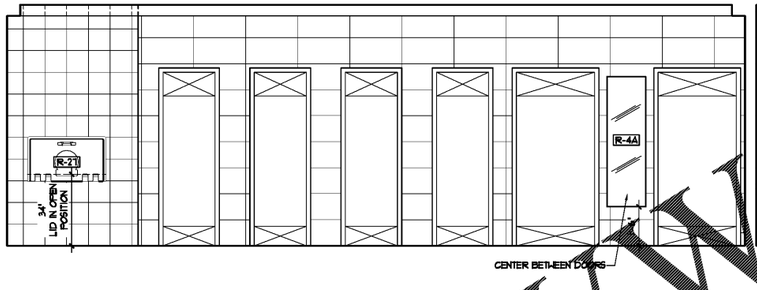

F WOMEN'S RESTROOM
SCALE: 3/8" = 1'-0"

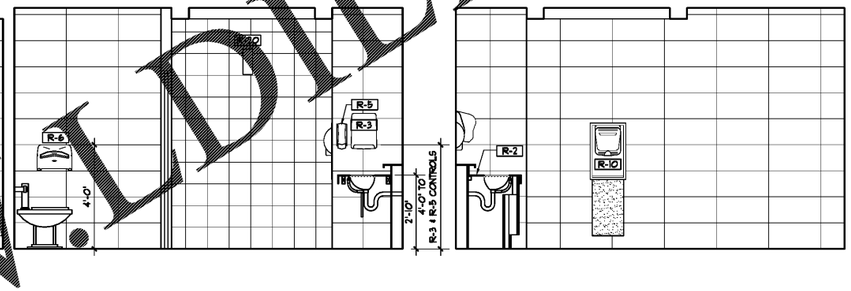

G WOMEN'S RESTROOM
SCALE: 3/8" = 1'-0"

H WOMEN'S RESTROOM
SCALE: 3/8" = 1'-0"

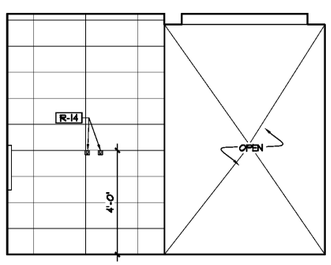

J WOMEN'S RESTROOM
SCALE: 3/8" = 1'-0"

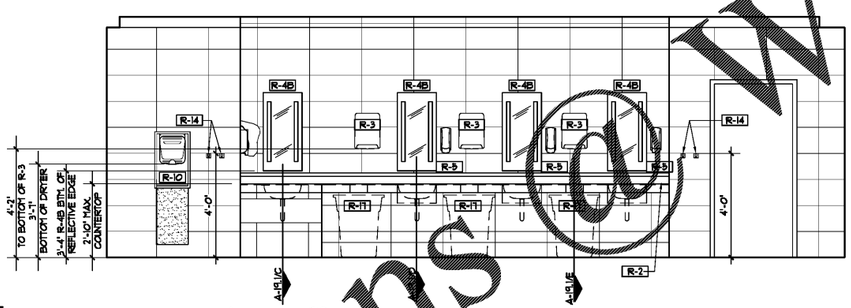

K WOMEN'S RESTROOM
SCALE: 3/8" = 1'-0"

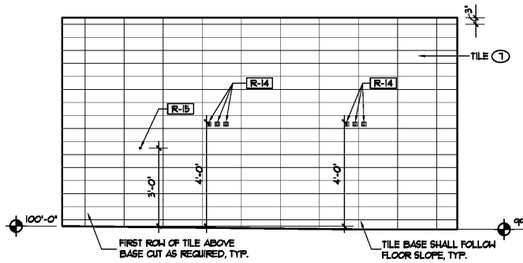

L SHOWER
SCALE: 3/8" = 1'-0"

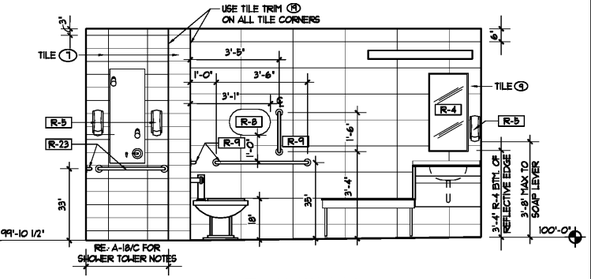

M SHOWER
SCALE: 3/8" = 1'-0"

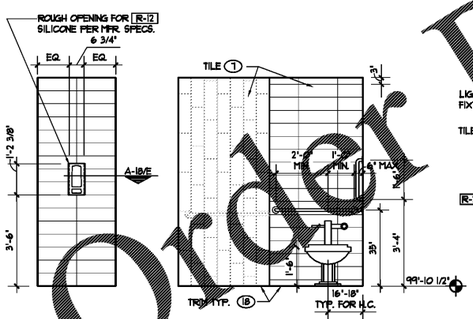

M.1 SHOWER
SCALE: 3/8" = 1'-0"

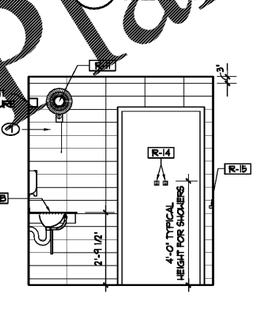

N SHOWER
SCALE: 3/8" = 1'-0"

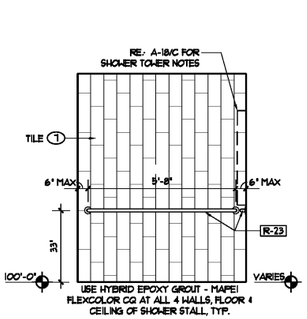

P SHOWER
SCALE: 3/8" = 1'-0"

Q SHOWER
SCALE: 3/8" = 1'-0"

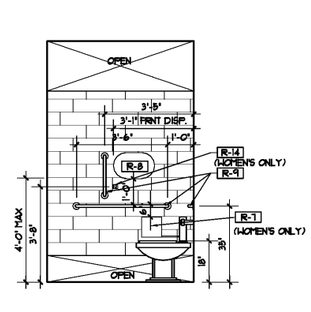

R TYP. H.C. STALL
SCALE: 3/8" = 1'-0"

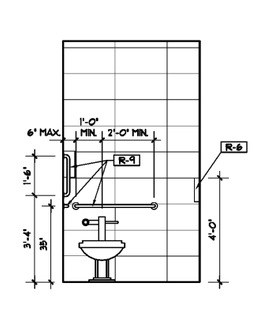

S TYP. H.C. STALL
SCALE: 3/8" = 1'-0"

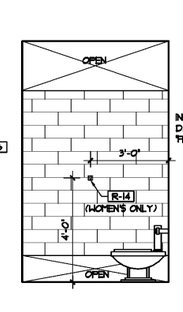

T TYP. TOILET STALL
SCALE: 3/8" = 1'-0"

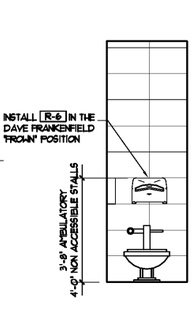

U TYP. TOILET STALL
SCALE: 3/8" = 1'-0"

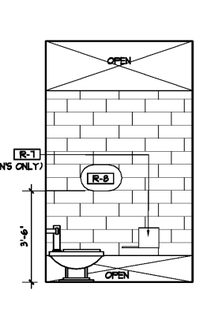

V TYP. TOILET STALL
SCALE: 3/8" = 1'-0"

Order Plans @ WWW.LDLine.com

Pascal Aughtry & Associates, PC
405.463.3494
Fax 405.463.3493
937 East Britton Road
Oklahoma City, OK 73114
pascalarch.com

STATE OF GEORGIA * PASCAL A. AUGHTRY * 020 * CERTIFICATE NO. * REGISTERED ARCHITECT *
05-22-18

A NEW TRAVEL STOP
STORE No. 735
CALHOUN, GA

Love's Travel Stops

Revisions:

No.	Date

Project No.: LVS18735
Date: 05-22-18
Sheet No.:
A-20
OF: 36