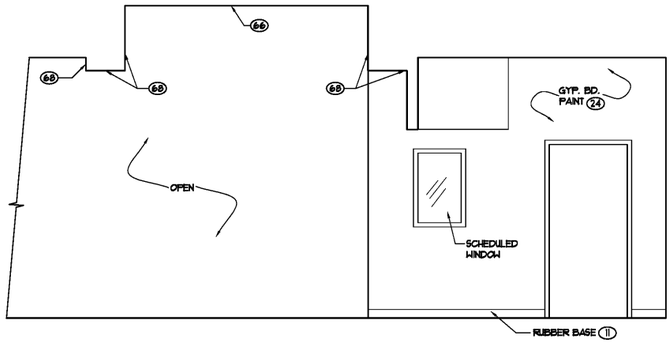

A **INTERIOR ELEVATION**
SCALE: 3/8" = 1'-0"

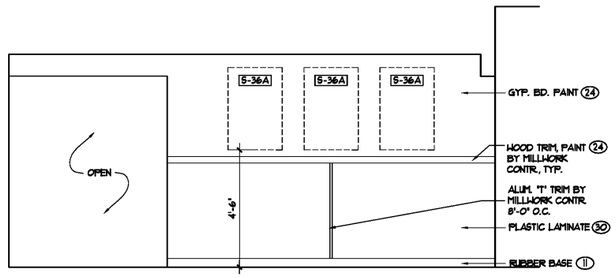

B **INTERIOR ELEVATION**
SCALE: 3/8" = 1'-0"

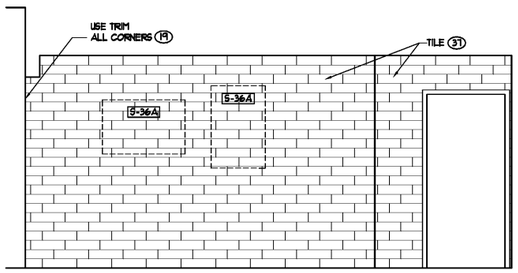

C **INTERIOR ELEVATION**
SCALE: 3/8" = 1'-0"

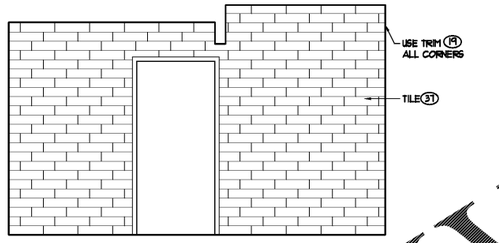

D **INTERIOR ELEVATION**
SCALE: 3/8" = 1'-0"

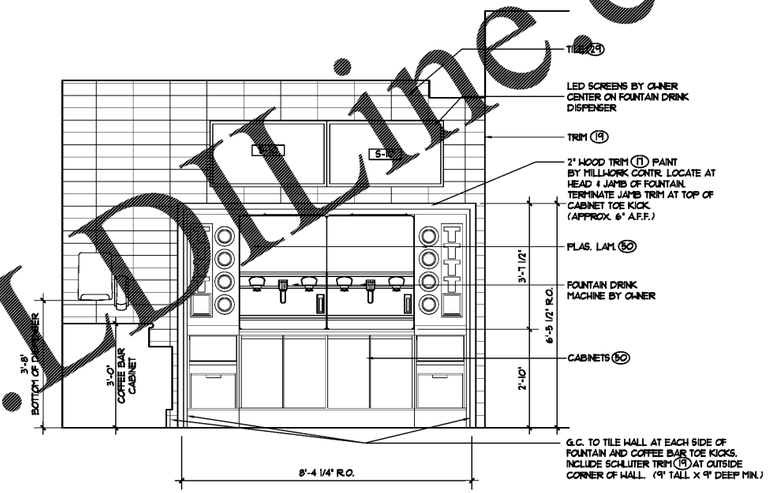

E **FOUNTAIN DRINKS ELEVATION**
SCALE: 1/2" = 1'-0"

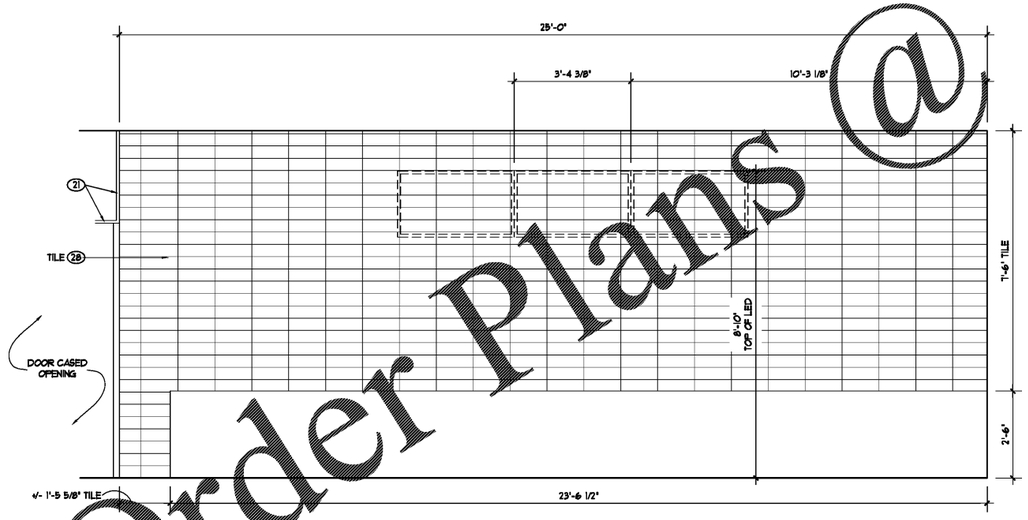

F **COFFEE BAR ELEVATION**
SCALE: 1/2" = 1'-0"

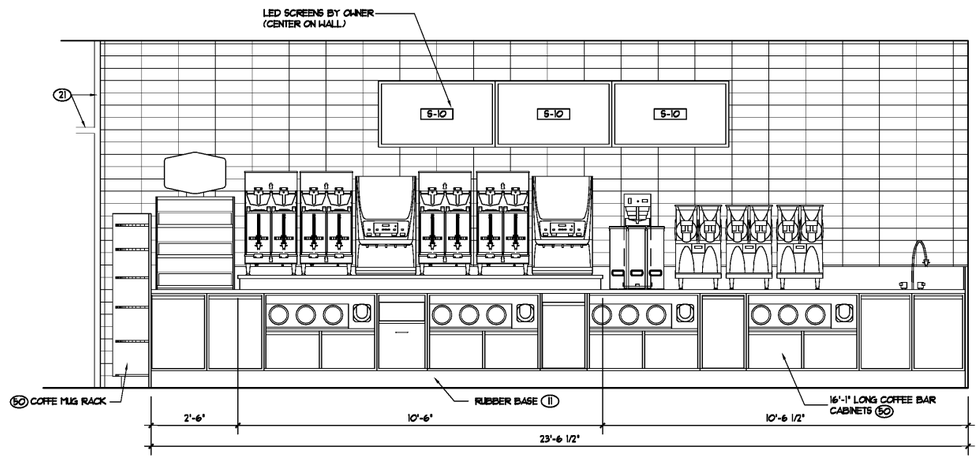

G **COFFEE BAR ELEVATION**
SCALE: 1/2" = 1'-0"

NOTE:
DRINK COUNTER, COFFEE BAR AND CONCESSION ISLAND ARE ALL PROVIDED BY OWNER AND INSTALLED BY MILL CTR. SEE EQUIPMENT SCHEDULE ITEM S-28

Order Plans @ WWW.LDLine.com

Pascal Aughtry & Associates, PC
405.463.3494
Fax 405.463.3493
937 East Britton Road
Oklahoma City, OK 73114
pascalarch.com

STATE OF GEORGIA — PASCAL A. AUGHTRY — 27570 — CERTIFICATE NO. — REGISTERED ARCHITECT
05-22-18

A NEW TRAVEL STOP
STORE No. 735
CALHOUN, GA

Love's Travel Stops

Revisions:

No.	Date

Project No.: LVS18735
Date: 05-22-18
Sheet No.:
A-24
OF: 36