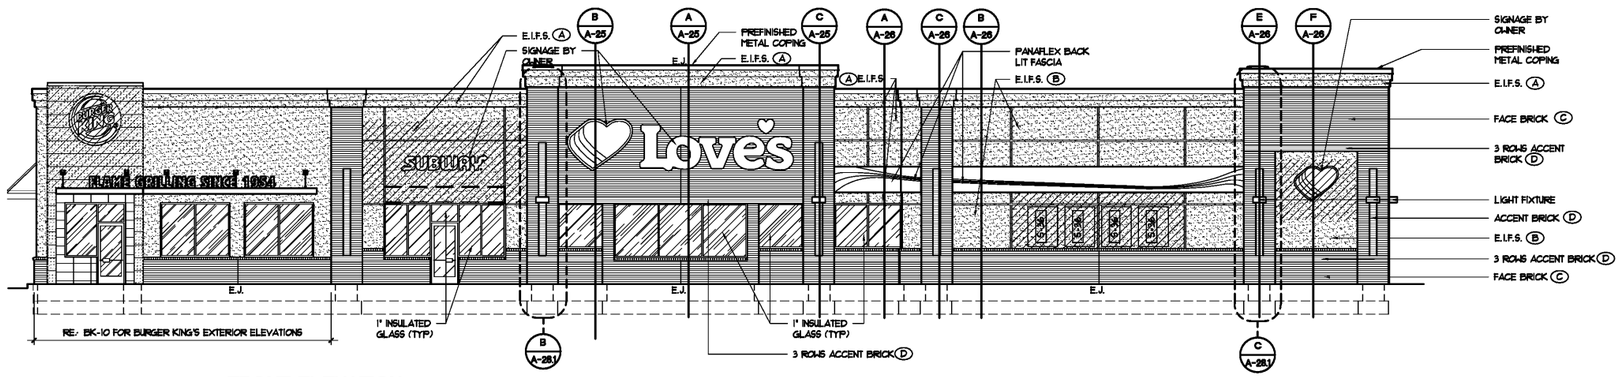

A FRONT ELEVATION
SCALE: 1/8" = 1'-0"

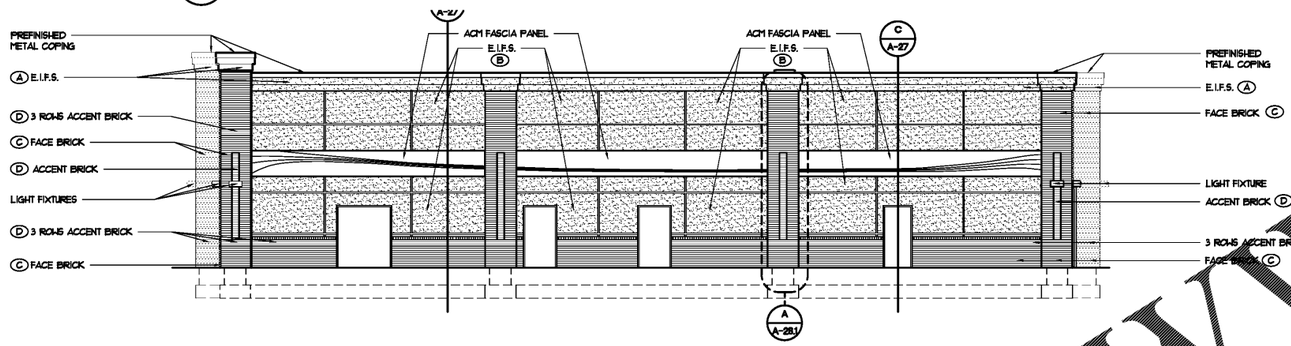

B RIGHT ELEVATION
SCALE: 1/8" = 1'-0"

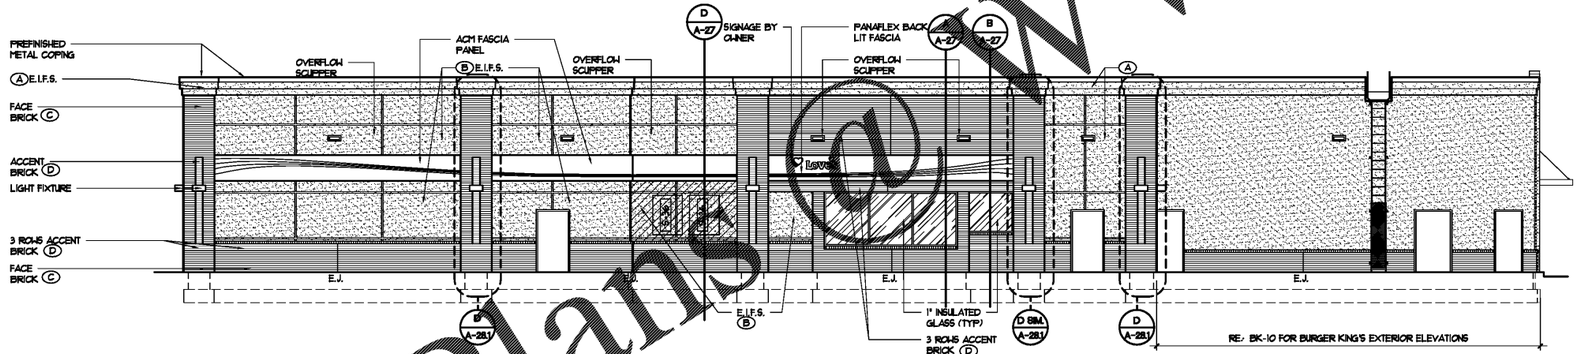

C REAR ELEVATION
SCALE: 1/8" = 1'-0"

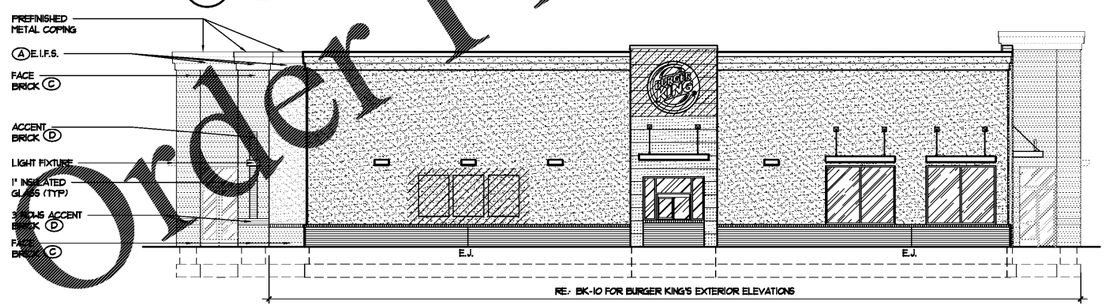

D LEFT ELEVATION
SCALE: 1/8" = 1'-0"

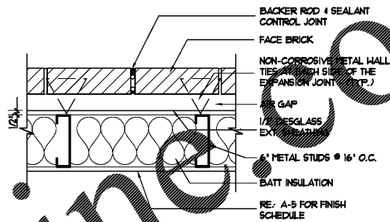

E MASONRY EXPANSION JOINT DETAIL
SCALE: 1-1/2" = 1'-0"

E.I.F.S. COLOR LEGEND

(A) DRYVIT #449 BUCKSKIN

(B) DRYVIT #117 COLONIAL TAN

- E.I.F.S. CROWN SHALL HAVE THE DRYVIT "SANDPEBBLE" TEXTURE
- ALL OTHER E.I.F.S. SHALL HAVE THE DRYVIT "QUARTZPUTZ" TEXTURE

BRICK COLOR LEGEND

(C) ACME BRICK - BLEND 137 "BURGUNDY"
VELOUR - KING SIZE (FIELD BRICK)
STANDARD GRAY MORTAR

(D) ACME BRICK - ELP BLEND 186 "DOE SKIN"
VELOUR - KING SIZE (ACCENT BRICK)
STANDARD GRAY MORTAR

LEGEND:

E.J. - MASONRY EXPANSION JOINT
RE: A-28/E

PROVIDE 5/8" CDX PLYWOOD SHEATHING ALL ELEVATIONS FOR ATTACHMENT OF SIGNAGE/AWNINGS

Order Plans @ WWW.LDILine.com

Pascal Aughtry & Associates, PC
405.463.3494
Fax 405.463.3493
937 East Britton Road
Oklahoma City, OK 73114
pascalarch.com

STATE OF GEORGIA * PASCAL A. AUGHTRY * 025700 * REGISTERED ARCHITECT * CERTIFICATE NO. * 05-22-18

A NEW TRAVEL STOP
STORE No. 735
CALHOUN, GA

Love's Travel Stops

Revisions:	
No.	Date

Project No.: LVS18735
Date: 05-22-18
Sheet No.:
A-28
OF: 36