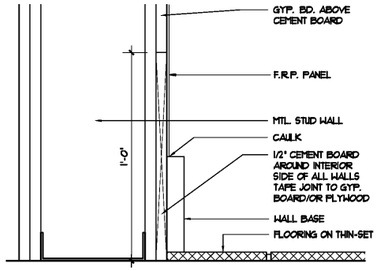

D BASE DETAIL (KITCHEN)
SCALE: 3" = 1'-0"

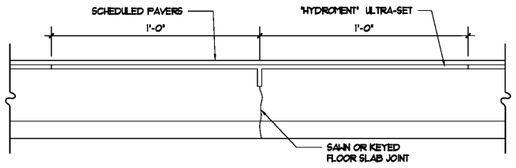

E TILE EXPANSION JOINT
SCALE: 3" = 1'-0"

B NOT USED
SCALE:

H NOT USED
SCALE:

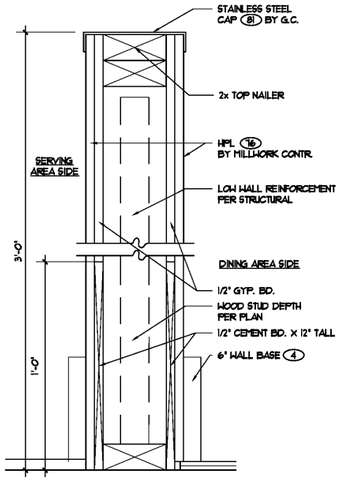

K LOW WALL SECTION
SCALE: 3" = 1'-0"

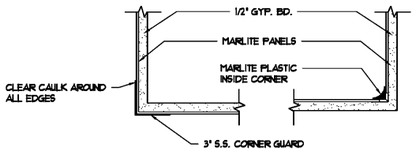

C FRP CORNER TRIM
SCALE: 3" = 1'-0"

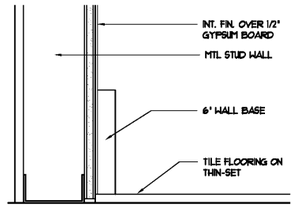

F BASE DETAIL (DINING)
SCALE: 3" = 1'-0"

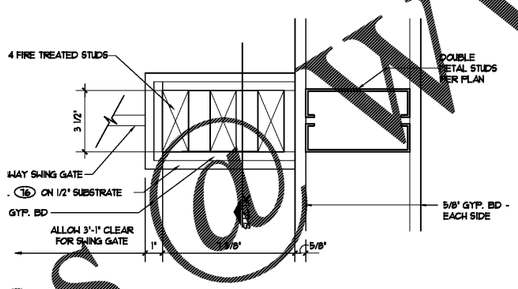

J LOW WALL PLAN DETAIL
SCALE: 3" = 1'-0"

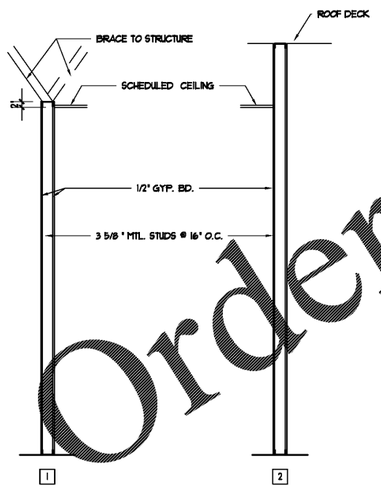

G PARTITION TYPES
SCALE: 1/2" = 1'-0"

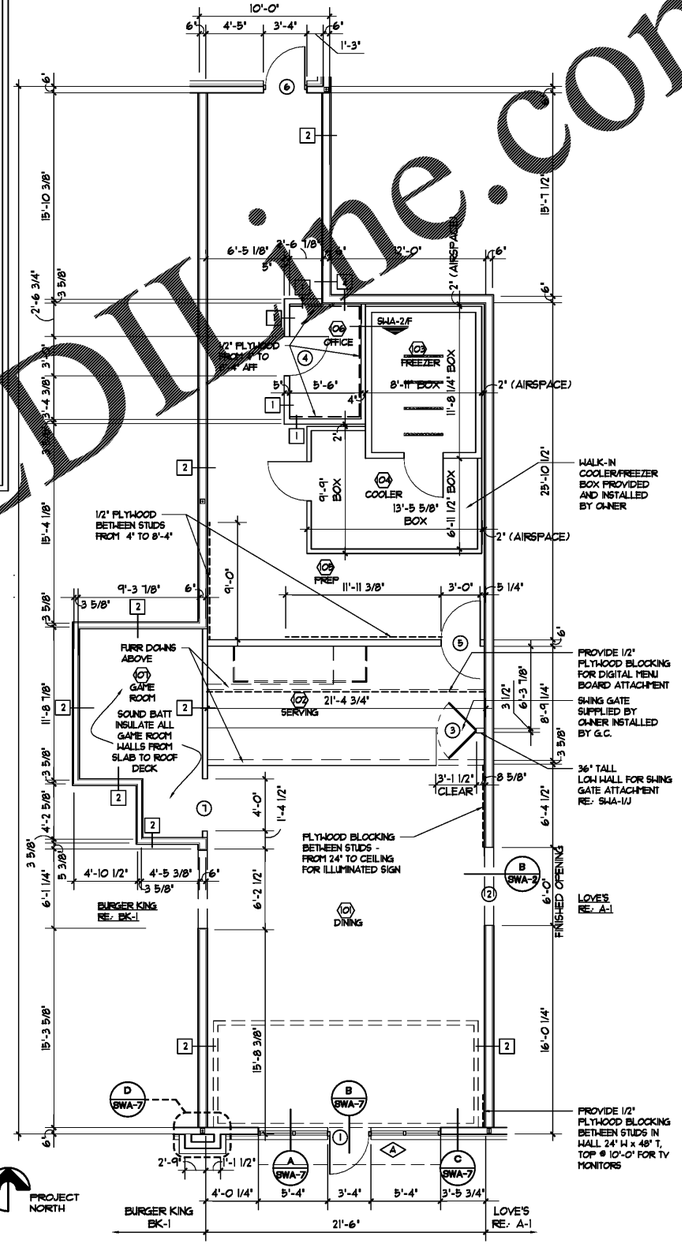

A FLOOR PLAN
SCALE: 3/16" = 1'-0"

PROJECT NORTH

GENERAL NOTES:
1. ALL EXTERIOR WALL DIMENSIONS TO EXTERIOR FACE OF STUD.
2. ALL EXTERIOR WALLS SHALL BE 6" X 18 GA. MTL. STUDS AT 16" O.C.
ALL INTERIOR WALLS SHALL BE
3 5/8" x 20 GA. MTL. STUDS @ 16" O.C. UNLESS NOTED.
3. ALL INTERIOR WALL DIMENSIONS TO FACE OF STUD.

LEGEND

—— —— 1/2" PLYWOOD AT WALLS

Pascal Aughtry & Associates,PC
405.463.3494
Fax 405.463.3493
937 East Britton Road
Oklahoma City, OK 73114
pascalarch.com

STATE OF GEORGIA * PASCAL A. AUGHTRY * 10/31 * CERTIFICATE NO. REGISTERED ARCHITECT

05-22-18

A NEW TRAVEL STOP
STORE No. 735
CALHOUN, GA

Love's Travel Stops

Revisions:	
No.	Date

Project No.: LVS18735
Date: 05-22-18
Sheet No.:
SWA-1
OF: 8

Order Plans @ WWW.LDLine.com