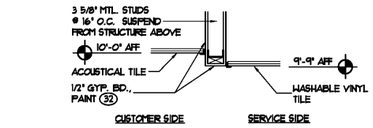

B FURR DOWN DETAIL
SCALE: 3/4" = 1'-0"

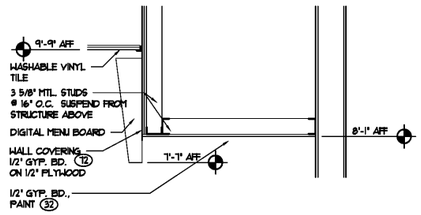

C FURR DOWN DETAIL
SCALE: 3/4" = 1'-0"

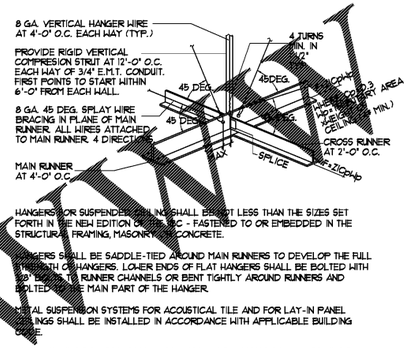

HANGERS FOR SUSPENDED CEILINGS SHALL BE NOT LESS THAN THE SIZES SET FORTH IN THE NEW EDITION OF IBC - FASTENED TO OR EMBEDDED IN THE STRUCTURAL FRAMING, MASONRY OR CONCRETE.

HANGERS SHALL BE SADDLE-TIED AROUND MAIN RUNNERS TO DEVELOP THE FULL STRENGTH OF HANGERS. LOWER ENDS OF FLAT HANGERS SHALL BE BOLTED WITH TWO BOLTS TO RUNNER CHANNELS OR BENT TIGHTLY AROUND RUNNERS AND BOLTED TO THE MAIN PART OF THE HANGER.

METAL SUSPENSION SYSTEMS FOR ACOUSTICAL TILE AND FOR LAY-IN PANEL CEILINGS SHALL BE INSTALLED IN ACCORDANCE WITH APPLICABLE BUILDING CODE.

VERTICAL WIRES TO START MAX. 8' FROM EDGES ON MAIN AND CROSS WIRES. VERTICAL STRUT TO BE MAX. 12' O.C.

D CEILING BRACING DETAIL
SCALE: NOT TO SCALE

KEY

	WALL TO ROOF DECK
	FURR DOWNS
(S)	SPEAKER LOCATION - PROVIDED & INSTALLED BY OWNER
○	4" RECESSED DOWNLIGHT - PROVIDED BY OWNER
▭	MONOPOINT FIXTURE - PROVIDED BY OWNER
▢	2x2 RECESSED LED LIGHT - PROVIDED BY OWNER

PERGOLA SYSTEM

(2) - END CAP
(6) - STRAIGHT RUN
(6) - LIGHT BEAM

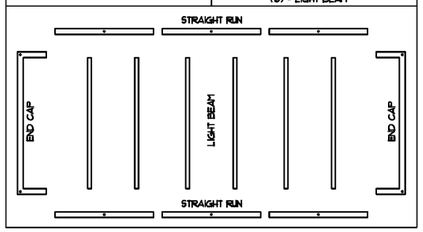

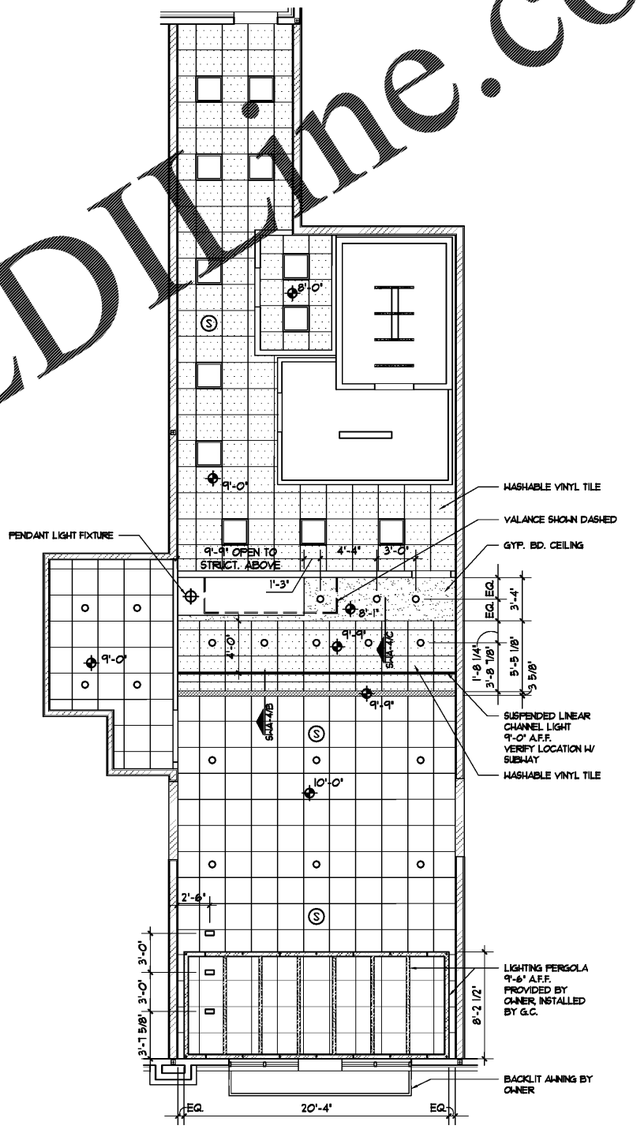

A REFLECTED CEILING PLAN
SCALE: 3/16" = 1'-0"

PROJECT NORTH

Pascal Aughtry & Associates,PC
405.463.3494
Fax 405.463.3493
937 East Britton Road
Oklahoma City, OK 73114
pascalarch.com

STATE OF GEORGIA ★ PASCAL A. AUGHTRY ★ 029 ★ CERTIFICATE NO. ★ REGISTERED ARCHITECT ★

05-22-18

A NEW TRAVEL STOP
STORE No. 735
CALHOUN, GA

Love's Travel Stops

Revisions:	
No.	Date

Project No.: LVS18735
Date: 05-22-18
Sheet No.:
SWA-4
OF: 8

Order Plans @ WWW.LDIline.com