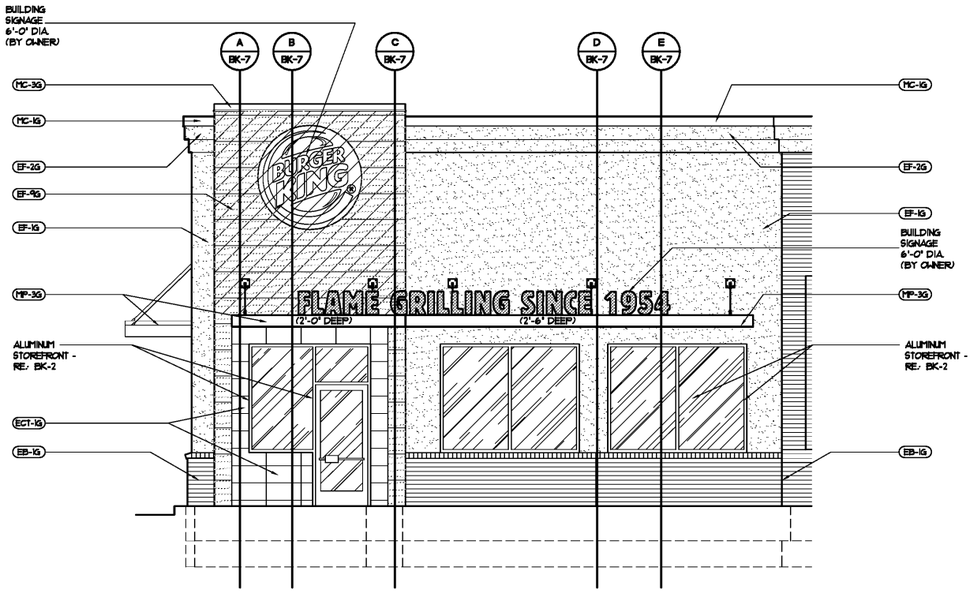

A FRONT ELEVATION
SCALE: 1/4" = 1'-0"

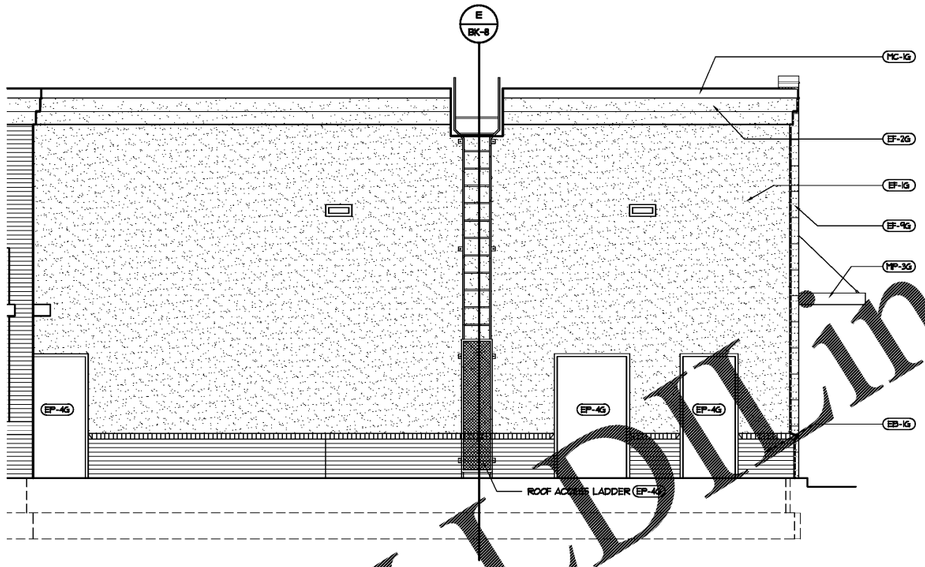

B REAR ELEVATION
SCALE: 1/4" = 1'-0"

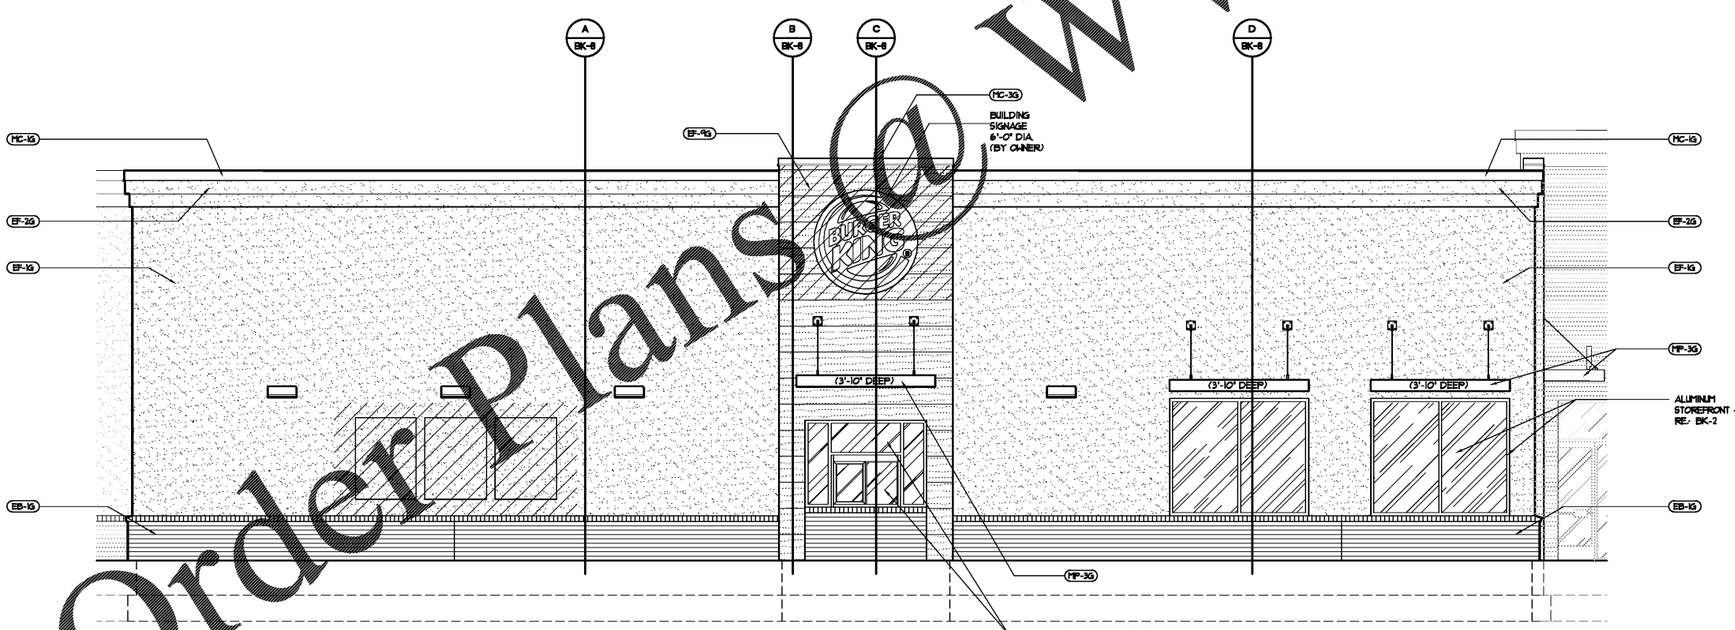

C LEFT ELEVATION
SCALE: 1/4" = 1'-0"

LEGEND:

E.J. - MASONRY EXPANSION JOINT
RE: BKA-5/D

PROVIDE 5/8" CDX PLYWOOD SHEATHING ALL ELEVATIONS FOR ATTACHMENT OF SIGNAGE/AWNINGS

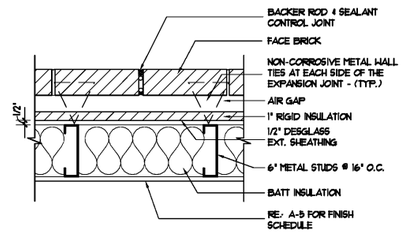

MASONRY
D EXPANSION JOINT DETAIL
SCALE: 1 1/2" = 1'-0"

Pascal Aughtry & Associates, PC
405.463.3494
Fax 405.463.3493
937 East Britton Road
Oklahoma City, OK 73114
pascalarch.com

STATE OF GEORGIA ★ PASCAL A. AUGHTRY ★ REGISTERED ARCHITECT ★ CERTIFICATE NO. 021276
05-22-18

A NEW TRAVEL STOP
STORE No. 735
CALHOUN, GA

Love's Travel Stops

Revisions:	
No.	Date

Project No.: LVS18735
Date: 05-22-18
Sheet No.:
BK-10
OF: 12

Order Plans @ www.LDLine.com