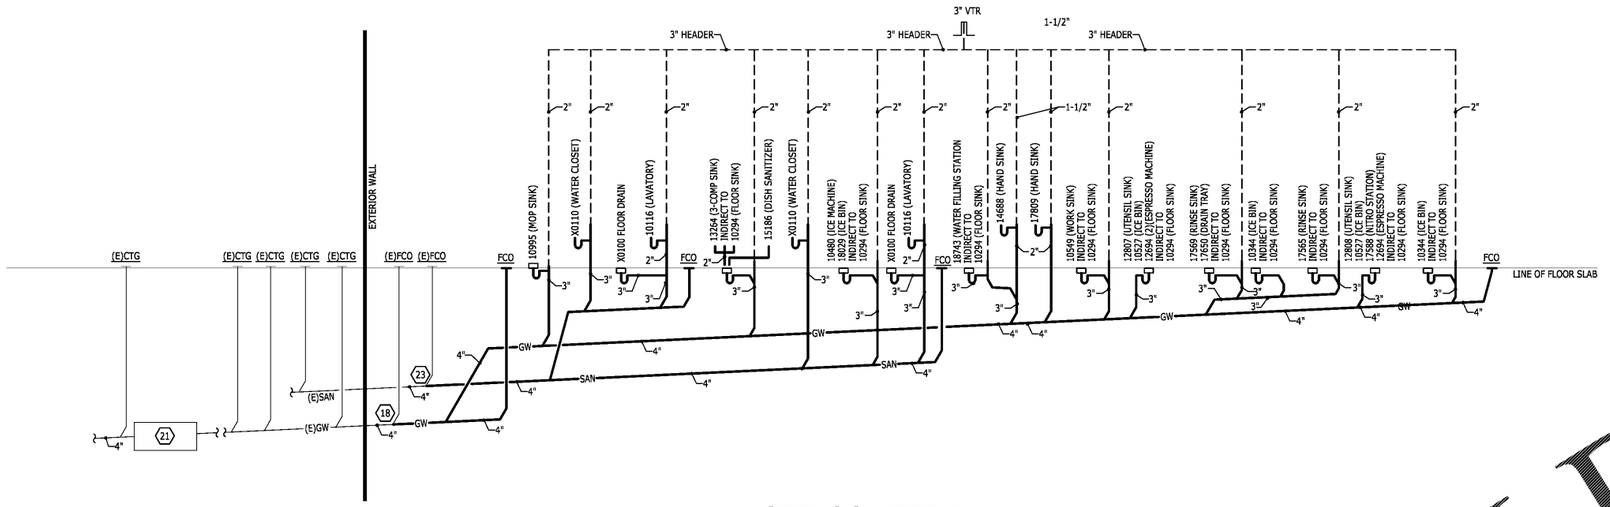

WASTE ISOMETRIC

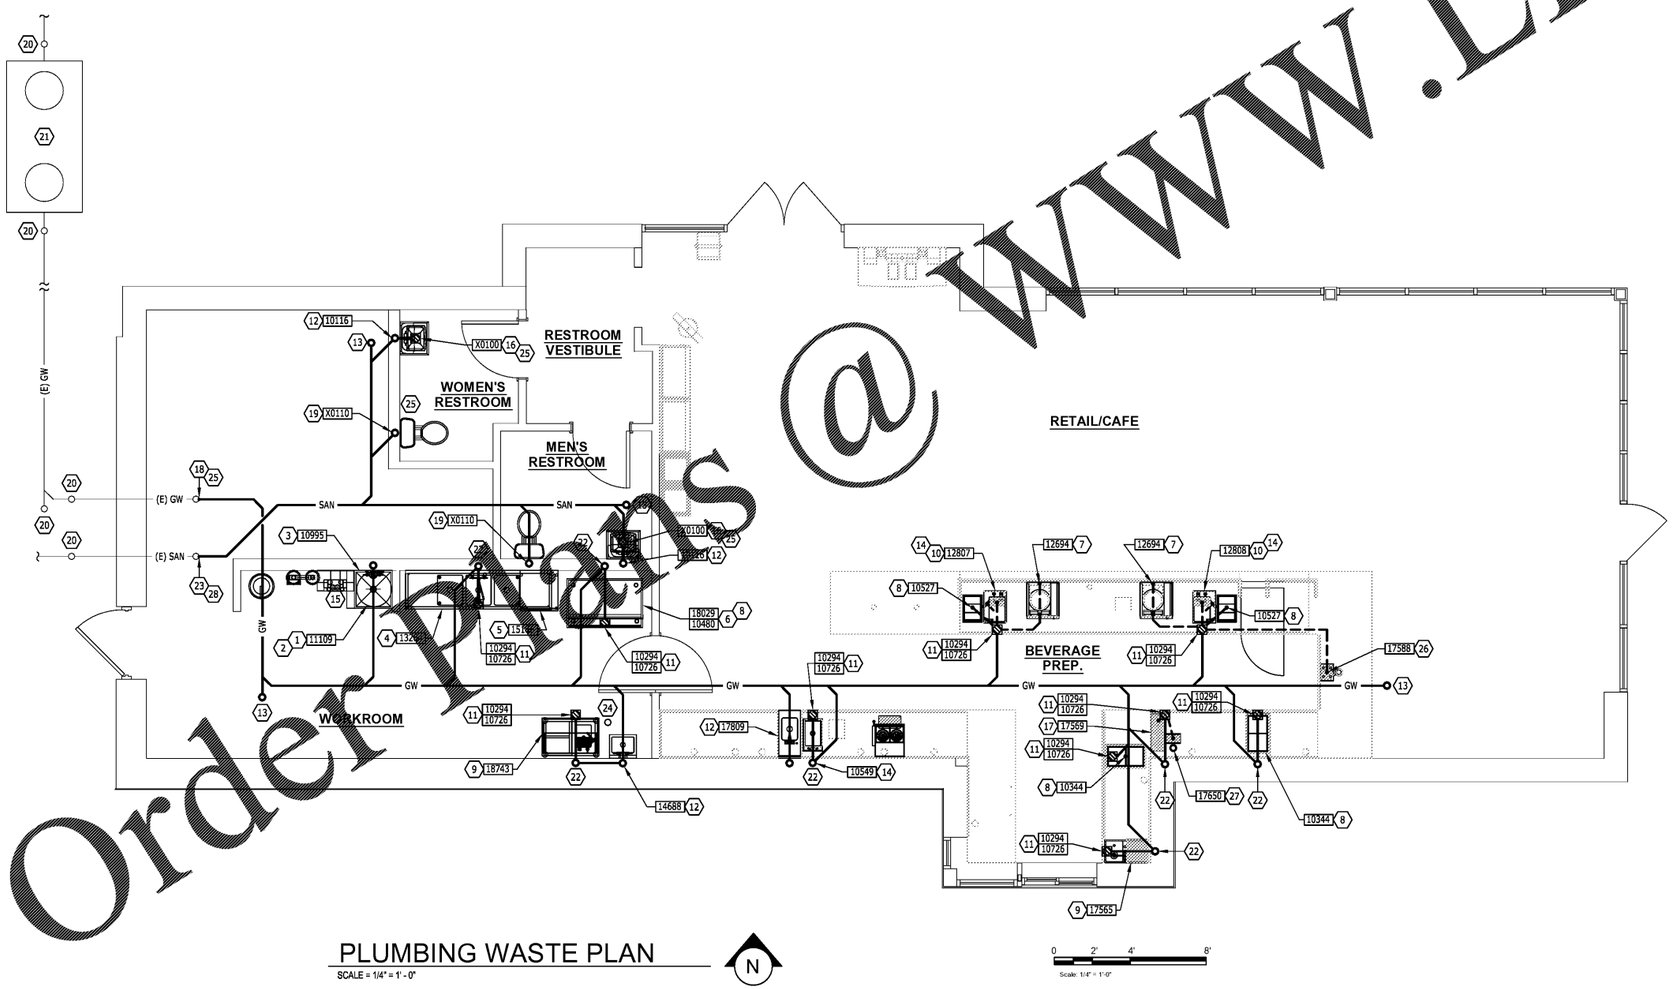

PLUMBING WASTE PLAN

SCALE = 1/4" = 1'-0"

GENERAL NOTES:

A. FURNISH AND INSTALL A COMPLETE AND OPERATING SYSTEM. ALL ITEMS ARE NOT NECESSARILY SHOWN.

B. FOR FULL SCHEDULES AND COMPLETE LISTING SEE ARCHITECTURAL SCHEDULES. CONFIRM ALL QUANTITIES WITH PLAN.

C. PLUMBING CONTRACTOR RESPONSIBLE FOR SITE INVESTIGATION PRIOR TO START OF WORK TO REVEAL FULL SCOPE OF WORK.

D. COORDINATE WITH ELECTRICAL CONTRACTOR FOR POWER CONNECTOR FOR POWER CONNECTION TO ALL PLUMBING EQUIPMENT.

E. SEE ARCHITECTURAL DRAWINGS FOR DIMENSIONS.

F. ALL INDIRECT DRAIN LINES SHALL BE ROUTED WITHOUT DIPS OR SAGS TO TERMINATE WITH AN AIR GAP INTO AN APPROVED INDIRECT WASTE RECEPTOR.

G. REFER TO DETAILS FOR FURTHER REQUIREMENTS.

H. LOCATIONS OF EXISTING PIPING AND FIXTURES ARE APPROXIMATE. VERIFY LOCATION IN FIELD.

KEYED NOTES:

1. 3/4" PRESSURE RELIEF FROM WATER HEATER TO MOP SINK.
2. 1" INDIRECT DRAIN FROM WATER HEATER DRIP PAN TO MOP SINK.
3. 3" WASTE FROM MOP SINK.
4. 2" INDIRECT DRAIN FROM THREE COMPARTMENT SINK. CONTRACTOR SHALL COORDINATE WITH INSPECTOR PRIOR TO ROUGH-IN TO CONFIRM IF A DIRECT CONNECTION IS REQUIRED. VERIFY LOCATION IN FIELD AND REQUIREMENTS PRIOR TO INSTALLATION.
5. 1-1/4" INDIRECT DRAIN FROM DISHWASHER TO FUNNEL OVER FLOOR SINK IF PERMITTED.
6. 3/4" I.D. F.P.T. FROM DRAIN ON ICE MACHINE TO INDIRECT DRAIN AT FLOOR SINK.
7. 5/8" DRAIN HOSE TO INDIRECT DRAIN RISER. SEE DETAIL ON SHEET P5001.
8. 1" INDIRECT INSULATED DRAIN LINE FROM ICE BIN DROP TO FLOOR SINK.
9. 1-1/2" INDIRECT DRAIN FROM SINK TO FLOOR SINK.
10. 3/4" INDIRECT DRAIN FROM WATER STATION DRAIN BOARD TO FLOOR SINK.
11. 3" WASTE FROM FLOOR SINK.
12. 2" WASTE FROM SINK.
13. FLOOR CLEAN OUT MATCH TO DRAIN LINE SIZE.
14. 1-1/2" INDIRECT DRAIN TO FLOOR SINK. IF INDIRECT NOT ALLOWED, PROVIDE 2" DIRECT DRAIN.
15. 3/4" INDIRECT DRAIN FROM WATER EQUIPMENT TO MOP SINK.
16. 3" WASTE FROM FLOOR DRAIN.
17. 1" INDIRECT DRAIN FROM PITCHER RINSER SINK TO FLOOR SINK.
18. CONNECT TO EXISTING GREASE WASTE PIPING.
19. 3" WASTE FROM WATER CLOSET.
20. EXISTING CLEANOUT AT GRADE TO REMAIN WITHOUT MODIFICATION.
21. EXISTING 1250 GAL GREASE INTERCEPTOR BY LANDLORD UNDER SEPARATE PERMIT.
22. 2" VENT PIPE.
23. CONNECT TO EXISTING SANITARY BUILDING DRAIN.
24. CONNECT TO EXISTING 4" VENT THROUGH ROOF SERVING THE TENANT SPACE.
25. 1/2" CW TO TRAP PRIMER. SEE SHEET P1101 FOR LOCATION. SEE DETAIL, SHEET P5001.
26. 1/2" INDIRECT DRAIN FROM NITRO STATION TO FLOOR SINK .
27. 2" INDIRECT DRAIN FROM DRAIN TRAY TO FLOOR SINK.
28. EXISTING FLOOR CLEANOUT TO REMAIN.

©2011 STARBUCKS COFFEE COMPANY

STARBUCKS COFFEE COMPANY
2401 UTAH AVENUE SOUTH
SEATTLE, WASHINGTON 98134
(206) 318-1575

THESE DRAWINGS AND SPECIFICATIONS ARE CONFIDENTIAL AND SHALL REMAIN THE SOLE PROPERTY OF STARBUCKS CORPORATION, WHICH IS THE OWNER OF THE COPYRIGHT IN THIS WORK. THEY SHALL NOT BE REPRODUCED (IN WHOLE OR IN PART), SHARED WITH THIRD PARTIES OR USED IN ANY MANNER ON OTHER PROJECTS OR EXTENSIONS TO THIS PROJECT WITHOUT THE PRIOR WRITTEN CONSENT OF STARBUCKS CORPORATION. THESE DRAWINGS AND SPECIFICATIONS ARE INTENDED TO EXPRESS DESIGN INTENT FOR A PROTOTYPICAL STARBUCKS STORE (WHICH IS SUBJECT TO CHANGE AT ANYTIME) AND DO NOT REFLECT ACTUAL SITE CONDITIONS. NEITHER PARTY SHALL HAVE ANY OBLIGATION NOR LIABILITY TO THE OTHER (EXCEPT STATED ABOVE) UNTIL A WRITTEN AGREEMENT IS FULLY EXECUTED BY BOTH PARTIES.

Design Forum Architects Inc.
2100 W. Park Plaza Drive, Suite 450
Libertyville, IL 60048
Tel: (847) 362-3700
Brandon J. Fredericks
Architect
License:

Design Forum Engineering
200 W. Jefferson Way, Suite 600
Plainfield, IL 60544
Tel: (815) 439-2800
Timothy L. Fredericks
Professional Engineer
License:

Revision Schedule		
Rev	Date	Description

PROJECT NAME:
CYPRESS GARDENS BLVD & ROOSEVELT

PROJECT ADDRESS:
5709 CYPRESS GARDENS BLVD.
WINTER HAVEN, FL 33884

STORE #:	50175
PROJECT #:	73763-001
ISSUE DATE:	05/02/2018
PROGRAM MANAGER:	ROMINA VIGNOLO
LEED ©AP:	STARBUCKS
PRODUCTION DESIGNER:	MICHAEL B.SARKA
CHECKED BY:	ANA COSTANZO

SHEET TITLE:
PLUMBING WASTE PLAN

SCALE: As Indicated

SHEET:
P-1102

WWW.LDILine.com
Order Plans @