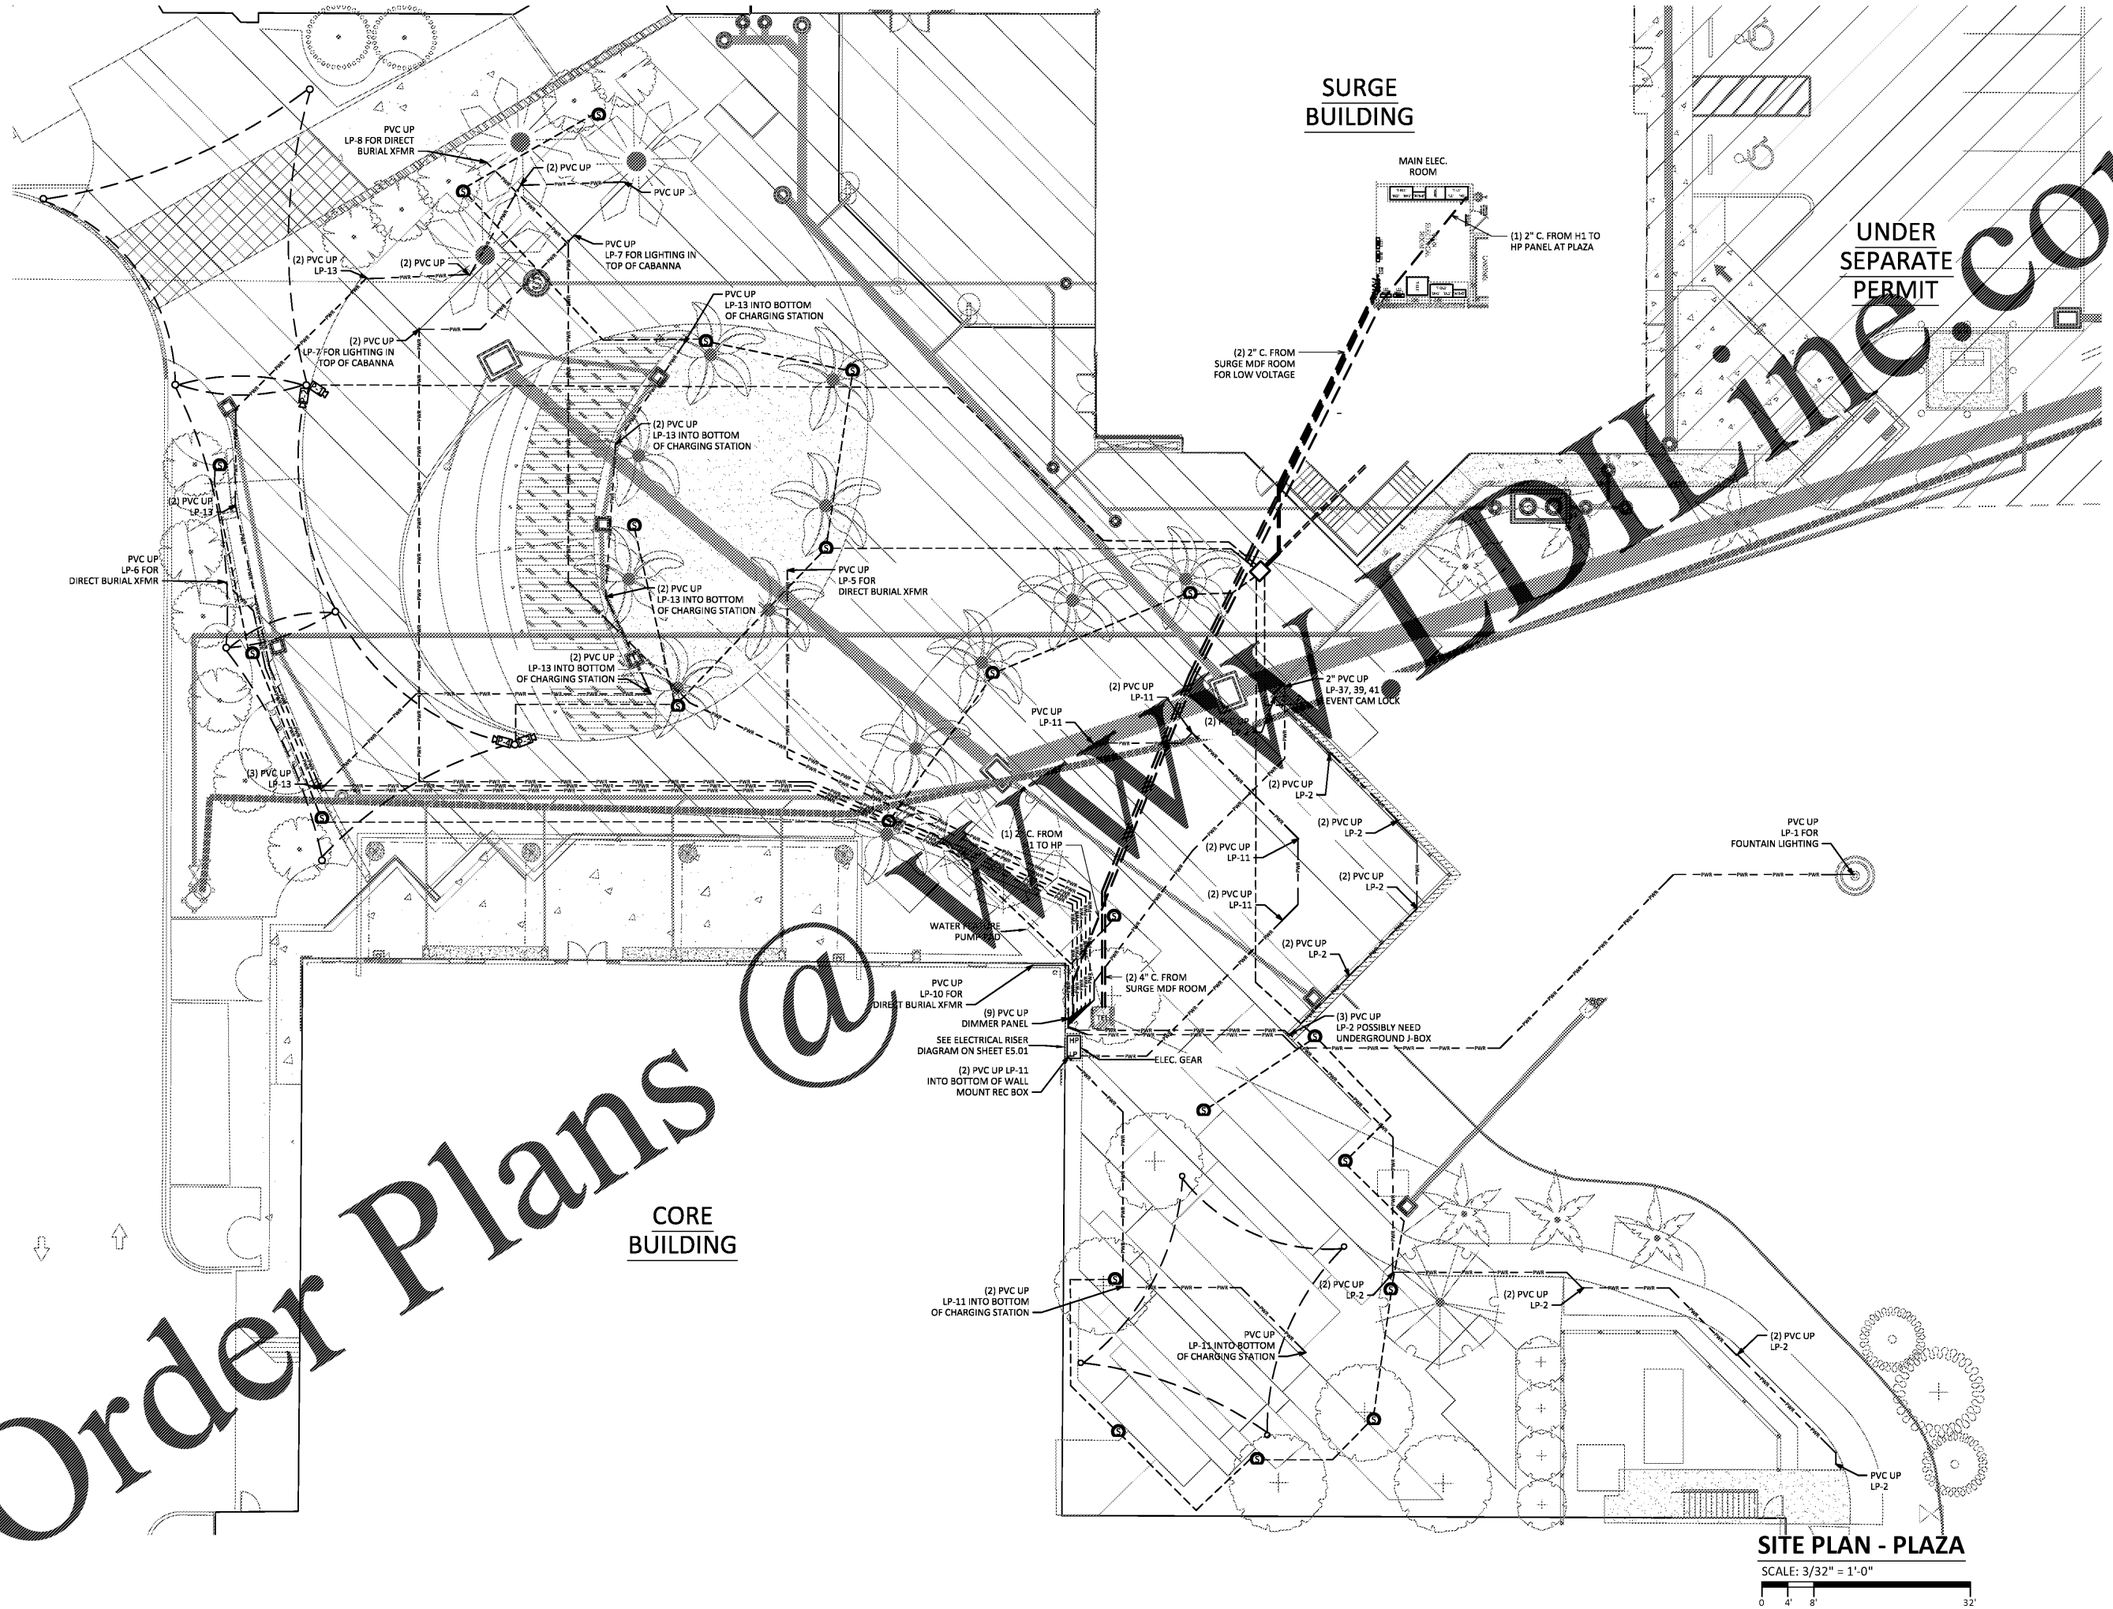

Order Plans @ WWW.BDLine.com

Power Design Incorporated
11600 Ninth Street North
St. Petersburg, Florida 33716
727.210.0430
Engineer Seal:
Alex Zotescu
P.E. #81985
Expires: 02/28/2019
C.A. #0000044
powerdesigninc.us

ALEXANDRU ZOTESCU LICENSE NO 81985 STATE OF FLORIDA PROFESSIONAL ENGINEER
6/28/18

Key Plan:

PDI - PLAZA
1000 118th Ave North
Saint Petersburg, FL 33716

CADD Technician: E. Cruz	Date Signed
Designer: A. Baez	
Engineer: A. Zotescu	
Superintendent:	

06/29/2018
Permit Set

SITE PLAN - PLAZA

Date Issued
June 29, 2018

Sheet Number:
E1.00

Plotted By: Alex Baez Montalvo
Plot Date / Time: 6/28/2018 4:09 PM
Project Directory: S:\Property Management\00. Projects\the6ixD- Site Comps\Campus - Plaza\1. Engineering\Working Drawings\CADD\Electrical\E1.00 - Site Plan.dwg