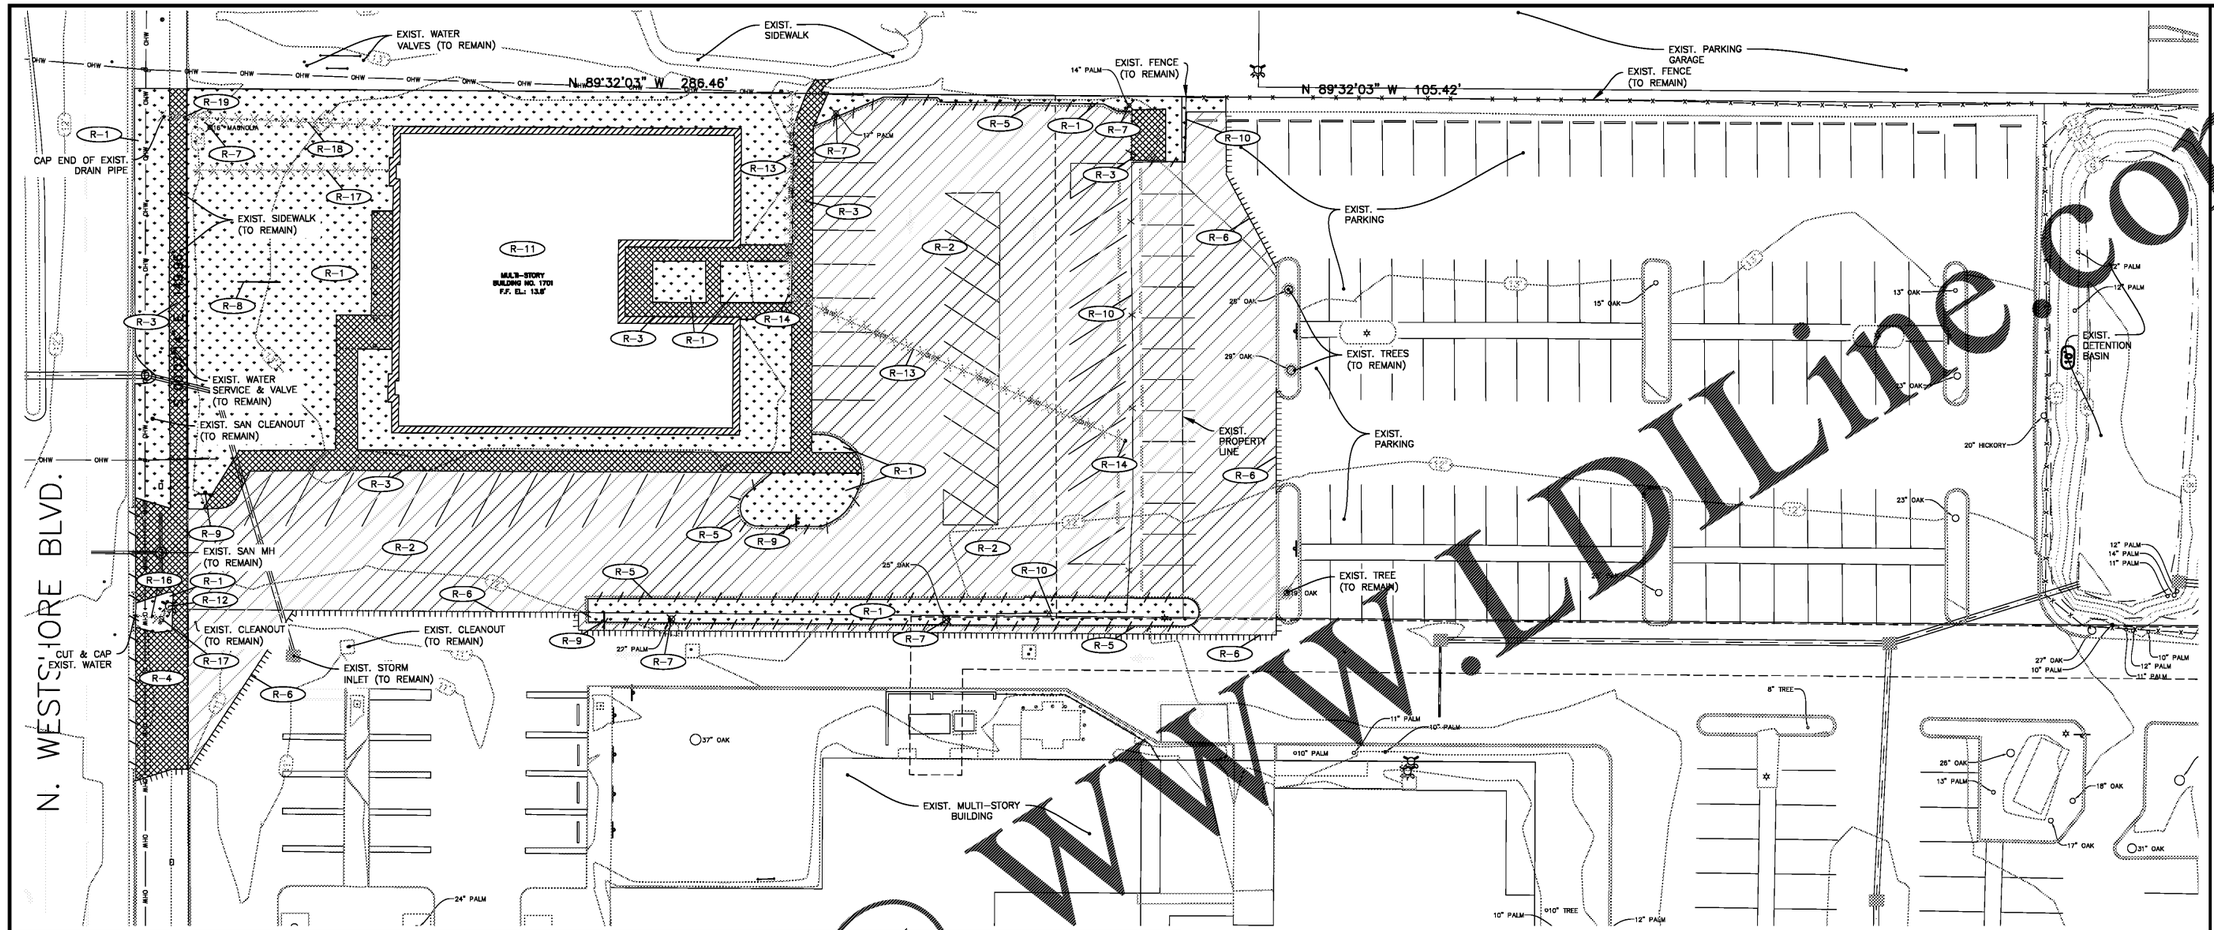

REMOVALS TAGS

(R-#)

NUMBER	DESCRIPTION	REMARKS
R-1	CLEARING/GRUBBING/TOP SOIL STRIP	STOCKPILE SOIL
R-2	BITUMINOUS PAVEMENT	REMOVE
R-3	CONCRETE SIDEWALK	REMOVE
R-4	CONCRETE APRON	REMOVE
R-5	CONCRETE CURB AND GUTTER	REMOVE
R-6	SAWCUT FULL DEPTH	REMOVE
R-7	TREE AND PALM TREE REMOVAL	REMOVE (SEE THIS SHEET FOR SIZE)
R-8	MONUMENT SIGN	REMOVE
R-9	SIGN	REMOVE
R-10	CHAIN LINK FENCE	REMOVE
R-11	BUILDING	REMOVE
R-12	FIRE HYDRANT	REMOVE & RELOCATE
R-13	ELECTRICAL LINE	REMOVE
R-14	LIGHTPOLE	REMOVE
R-15	WATER STRUCTURE	REMOVE
R-16	WATER LINE	REMOVE
R-17	SANITARY SERVICE	REMOVE
R-18	DRAIN PIPE	REMOVE
R-19	CLEANOUT	REMOVE

PROJECT NOTES:

- NO LAND DISTURBING ACTIVITIES SHALL NOT COMMENCE UNTIL APPROVAL TO DO SO HAS BEEN RECEIVED BY GOVERNING AUTHORITIES, IN ADDITION TO, NO LAND CLEARING OR GRADING SHALL BEGIN UNTIL ALL PERIMETER EROSION AND SEDIMENT CONTROL MEASURES HAVE BEEN INSTALLED. SEE SHEET C-XX FOR EROSION CONTROL MEASURES)
- ALL EXISTING UTILITIES TO BE FIELD VERIFIED PRIOR TO CONSTRUCTION.
- CONTRACTOR SHALL COORDINATE AND COMPLY WITH ALL UTILITY COMPANIES INVOLVED IN PROJECT AND PAY ALL REQUIRED FEES AND COSTS.
- ALL STRUCTURES & DEBRIS SHALL BE REMOVED PRIOR TO CONSTRUCTION & DISPOSED OF OFFSITE.
- ALL TRAFFIC CONTROL SHALL BE IN ACCORDANCE WITH THE LATEST EDITION OF THE MANUAL ON UNIFORM TRAFFIC CONTROL DEVICES AND STATE DEPARTMENT OF TRANSPORTATION SPECIFICATIONS.

  CONTRACTOR TO KEEP ACCESS DRIVE OPEN AT ALL TIMES WITH MINOR CLOSINGS ALLOWED FOR PAVING ACTIVITIES.
- THE CONTRACTOR IS CAUTIONED NEITHER TO OBSTRUCT NOR REMOVE ANY EXISTING PAVEMENT, NOR TO DISTURB THE EXISTING TRAFFIC PATTERNS MORE THAN IS NECESSARY FOR THE PROPER EXECUTION OF THE WORK.
- ALL SAWCUTS OF PAVEMENT SHALL BE FULL DEPTH AND INCIDENTAL TO CONTRACT.

LEGEND

- DENOTES CLEARING AND GRUB TOPSOIL STRIP (TO STOCKPILE)
- DENOTES CONCRETE PAVEMENT OR SIDEWALK TO BE REMOVED
- DENOTES PAVEMENT TO BE REMOVED
- DENOTES PAVEMENT SAWCUT (FULL DEPTH)
- DENOTES EXIST. CONCRETE CURB & GUTTER, TO BE REMOVED
- DENOTES UTILITIES TO BE REMOVED
- DENOTES TREES/PALMS TO BE REMOVED
- DENOTES TREE/PALMS AND BRUSH PROTECTION
- DENOTES EROSION CONTROL MEASURES
- (R-#) INDICATES MISC. REMOVAL ITEMS (SEE THIS SHEET FOR IDENTIFICATION)

STAGING NOTE:

(STAGING SUBJECT TO CHANGES PER SITE CONTRACTORS SCHEDULE AND METHODS OF OPERATION)

1. EROSION CONTROL MEASURES AND STOCKPILE STAGING
2. CONSTRUCTION ENTRANCE
3. PLAN REMOVALS
4. GRADING
5. PROPOSED UNDERGROUND UTILITY CONSTRUCTION
6. FINE GRADING
7. PAVING
8. TOPSOIL GRADING/STOCKPILE RESPREAD

NORTH

0 20'

1" = 20'

PRELIMINARY
NOT FOR CONSTRUCTION

Order Plans @ WWW.LDLine.com

NO.	DATE	BY	REVISION DESCRIPTION

ILLINOIS DESIGN FIRM
184.001322
420 N. FRONT
STREET, SUITE 100
McHENRY, IL 60050
PHONE: 815.385.1778
FAX: 815.385.1781
HRGreen

CAR CARE PLUS CENTER
AAA - AMERICAN AUTOMOBILE ASSOCIATION
1701 N. WESTSHORE BLVD., TAMPA, FL 33607

CIVIL
DEMOLITION PLAN

BAR IS ONE INCH ON OFFICIAL DRAWINGS
0 1"
IF NOT ONE INCH, ADJUST SCALE ACCORDINGLY

DRAWN BY: ERN
APPROVED: JFV
JOB DATE: 06/20/2018
JOB NO: 160122

DRAWING
C-02