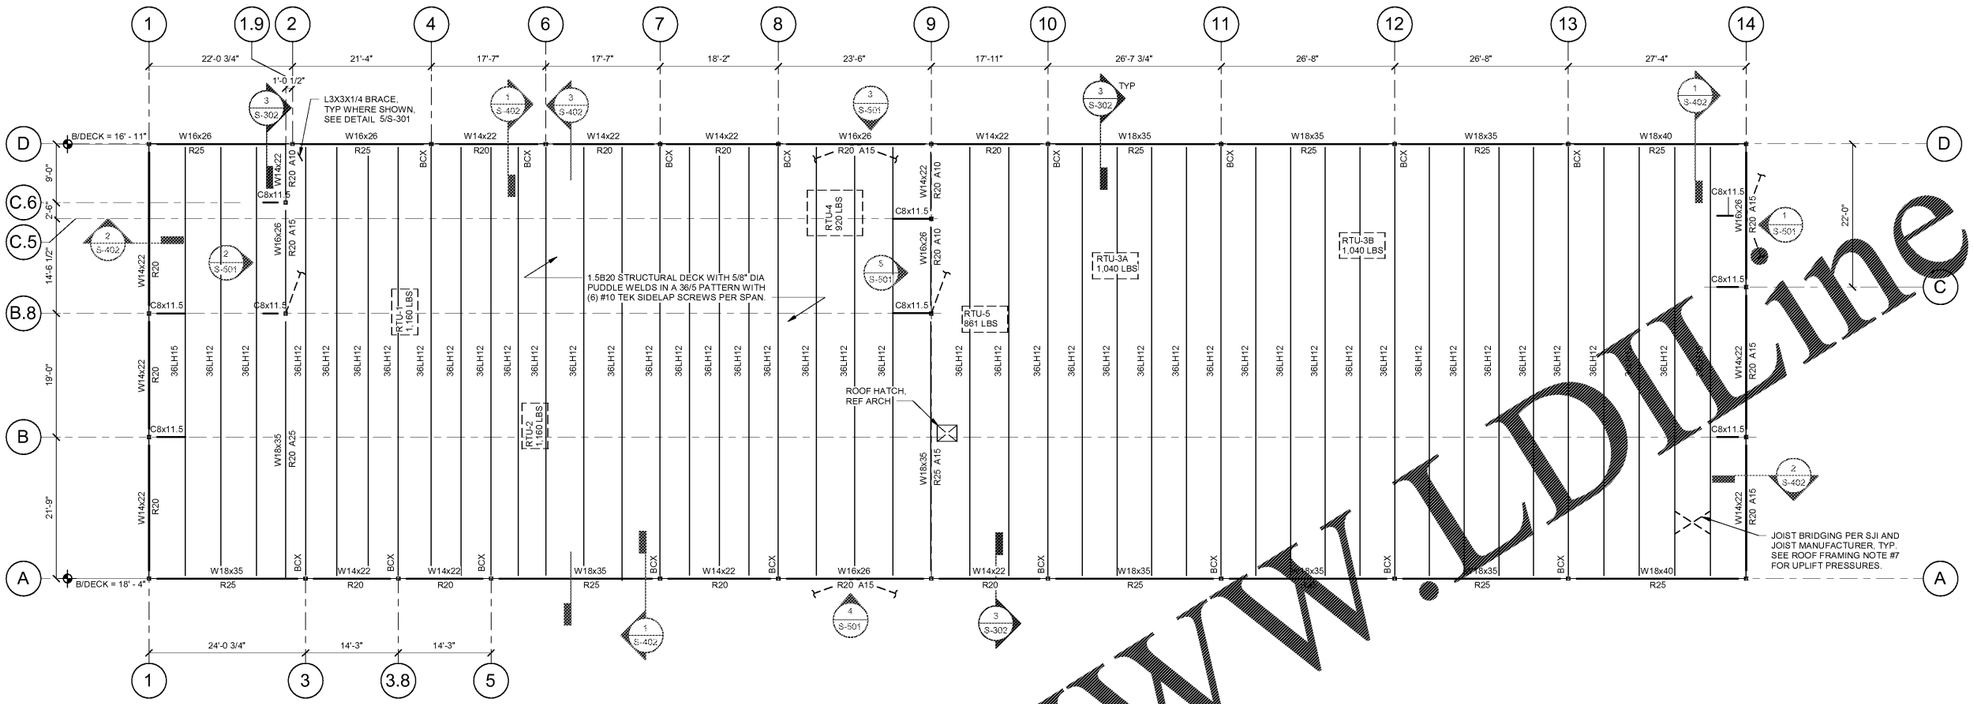

1 ROOF FRAMING PLAN
3/32" = 1'-0"

ROOF FRAMING NOTES:
1. ALL ELEVATIONS REFERENCED FROM FIN. FL. (0'-0") U.N.O.
2. CONTRACT DRAWINGS SHALL NOT BE USED FOR SHOP DRAWINGS.
3. REF SHEET S-001 FOR GENERAL NOTES.
4. JOIST SPACING SHALL NOT EXCEED 6'-0" O.C.
5. PROVIDE BOTTOM FLANGE BRACING FOR ALL PERIMETER W-SHAPE MEMBERS. THIS SHEET, 2'-0" OC. REF UPPER DETAIL 6/S-302
6. CONTRACTOR TO COORDINATE AND VERIFY ALL RTU LOCATIONS AND WEIGHTS WITH JOIST VENDOR.
7. DESIGN NET UPLIFT FORCE COSTS (SERVICE LEVEL): ZONE 1 = -20.5 PSF, ZONE 2 = -25.32 PSF, ZONE 3 = -25.32 PSF. SEE ZONE DIAGRAM BELOW

3	2	3
2	1	2
3	2	3

ELEVATED FRAMING PLAN LEGEND:

BCX DENOTES BOTTOM CHORD EXTENSION TO COLUMN, SEE 4/S-301

RTU-# DENOTES SCHEMATIC LOCATION OF RTU, GC TO COORDINATE LOCATION.

STEEL FRAMING LEGEND:

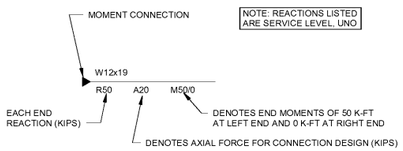

Order Plans @ WWW.LDLine.com

THIS DOCUMENT HAS BEEN PREPARED BY BRITT, PETERS & ASSOCIATES, INC. (BPA) AS AN INSTRUMENT OF SERVICE, AND BPA SHALL RETAIN ALL COMMON LAW, STATUTORY AND OTHER RESERVED RIGHTS, INCLUDING THE COPYRIGHT THERETO.

BRITT, PETERS AND ASSOCIATES, INC.
consulting engineers
101 Falls Creek Dr.
Suite 501
Greenville, SC 29601
(864) 271-8869
www.brittpeters.com
BPA No. 180000
FL COA No. 27497

progressive

PROGRESSIVE ARCHITECTURE ENGINEERING, PC
3.01 South Lynn St. Suite 500 | Charlotte, NC 28203 | 704.731.8180 | www.progressivepc.com

THE AUTO CLUB GROUP

AAA - CAR CARE CENTER
TAMPA, FL 33607
1701 NORTH WESTSHORE BLVD.

ISSUANCE

REVISIONS

NO.	DATE	DESCRIPTION

FILE NUMBER	79890009
PROJECT MANAGER	
PROFESSIONAL	
DRAWN BY	BC
CHECKED BY	JC

ROOF FRAMING PLAN

S-201