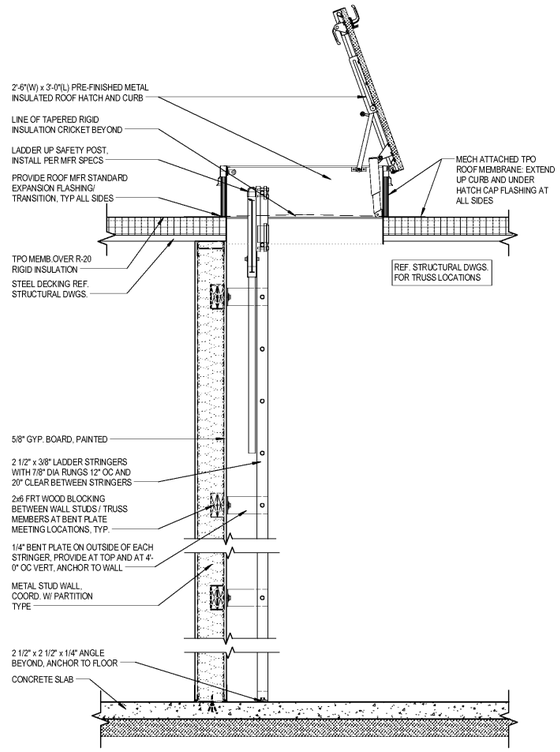

C1 ROOF ACCESS HATCH SECTION
SCALE: 3/4" = 1'-0"

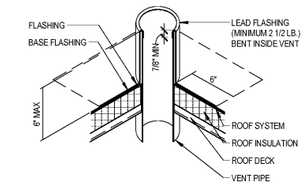

D4 TYPICAL VENT PIPE DETAIL
SCALE: 12" = 1'-0"

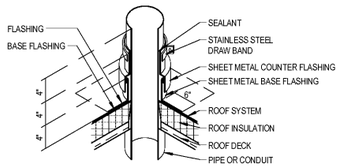

D5 TYPICAL CONDUIT PIPE DETAIL
SCALE: 12" = 1'-0"

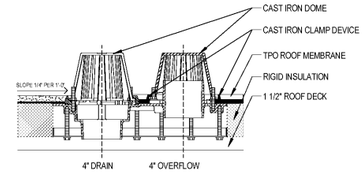

C4 ROOF DRAIN SECTION DETAIL
SCALE: 1/16" = 1'-0"

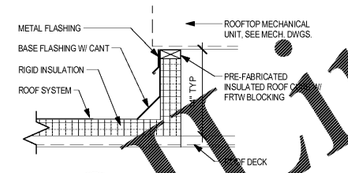

C5 TYPICAL ROOF EQUIP. CURB DETAIL
SCALE: 12" = 1'-0"

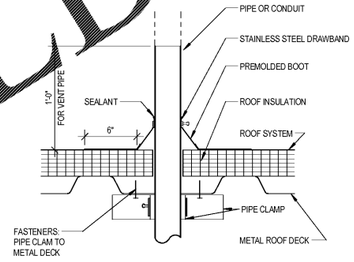

B5 ROOF - PIPE DETAIL
SCALE: 1 1/2" = 1'-0"

ROOF PLAN NOTES

G1. REFERENCE LEGEND SHEET G-002 AND / OR PROJECT MANUAL FOR GENERAL NOTES, RESPONSIBILITIES, AND PROCEDURES. EXECUTION OF CONSTRUCTION CONTRACT OR PERFORMING WORK ACCEPTS THE CONDITIONS AND PROVISIONS DOCUMENTED WITHIN SHEET G-002 AND CONSIDERS THE FOLLOWING NOTATION SUPPLEMENTAL TO THOSE CONDITIONS.

G2. ALL ANGLES ARE TO BE 0, 45 OR 90 DEGREES U.N.O.

G3. BUILDING ELEMENTS / MATERIALS TO BE NEW CONSTRUCTION, U.N.O.

G4. EXISTING BUILDING ELEMENTS / MATERIALS TO REMAIN NOTED OR SHOWN AS NO. TYP.

G5. VERIFY DIMENSIONS REFERENCING EXISTING BUILDING ELEMENTS IN FIELD.

G6. ROOF CONSTRUCTION SHALL PROVIDE FOR CLEAR AND UNOBSTRUCTED PATH OF WATER TO DRAINS / GUTTERS / SCUPPERS AS INDICATED WITH NO PONDING. PROVIDE CRICKETS AS REQUIRED TO DIRECT WATER OFF ROOF SLOPES.

G7. ROOF MEMBRANE INSTALLATION SHALL BE WARRANTED BY INSTALLER AND MEMBRANE MANUFACTURER AS INDICATED IN SPECIFICATIONS.

G8. ROOF SLOPE SHALL BE ¼" PER FOOT MINIMUM UNLESS OTHERWISE APPROVED BY MANUFACTURER AND INSTALLER TO BE WITHIN WARRANTY PARAMETERS.

G9. COORDINATE WITH MECH. ENGINEERING FOR VENT / EXHAUST / RTU / OTHER EQUIPMENT LOCATIONS AND PROVIDE FULLY INSULATED ROOF CURBS, PIPE BOOTS ETC. AS REQUIRED FOR COMPLETE WATER TIGHT INSTALLATION PER ROOF MANUFACTURER REQUIREMENTS.

G10. REFER TO PLUMBING AND MECHANICAL DRAWINGS FOR ROOF VENT AND MECHANICAL EQUIPMENT LOCATIONS.

G11. COORDINATE ROOF TOP EQUIPMENT SCREENING REQUIREMENTS PER LOCAL ORDINANCE.

G12. ALL ROOF SPECIALTIES / METAL COPINGS / FLASHING SHALL BE PREFINISHED OR FACTORY FINISHED.

G13. PROVIDE FRT WOOD BLOCKING AS REQUIRED FOR FIXED LADDERS / SIGNAGE / OTHER EQUIPMENT.

ROOF PLAN KEYNOTES

◯ ITEMS LABELED WITH KEYED NOTE INDICATOR ARE FOR SPECIFIC LOCATIONS ON PLANS

1601 PREFINISHED MTL. COPING (REF MATERIALS KEY ON A-201 FOR COLOR/SPECS.)
1602 STEP IN PARAPET HEIGHT
1609 PREFINISHED MTL INSULATED ROOF HATCH WITH SAFETY POST, SEE C1/A-131.
1610 TAPERED RIGID INSULATION CRICKET, SLOPE 1/4" PER 1'-0" MIN.
1612 ROOF DRAIN (TYP.)
1613 OVERFLOW DRAIN (TYP.)
1616 MECH. ATTACHED SINGLE-PLY TPO ROOF MEMBRANE OVER 4" RIGID INSULATION (REF ARCH WALL SECTIONS FOR MORE INFORMATION)
1617 FULLY ADHERED WALKING PADS.
1618 ROOF TOP UNITS (REF. MECH. DWGS.)
1619 ROOF PENETRATED EXHAUST DUCT. (REF. MECH. DWGS.)
1620 GAS METER BELOW (REF. MECH. & PLUMB. DWGS.)
1621 ABOVE DECK GAS LINE (REF. MECH. & PLUMB. DWGS.)
1622 BELOW DECK GAS LINE (REF. MECH. & PLUMB. DWGS.)
1623 VEHICLE EXHAUST FAN BY OTHERS.
1624 EXHAUST FAN (REF. MECH. DWGS.)
1625 DUCTLESS COOLING UNIT (REF. MECH. DWGS.)
1626 WATER HEATER BELOW DECK (REF. MECH. DWGS.)
1627 CONCENTRIC COMBUSTION KIT (REF. MECH. DWGS.)

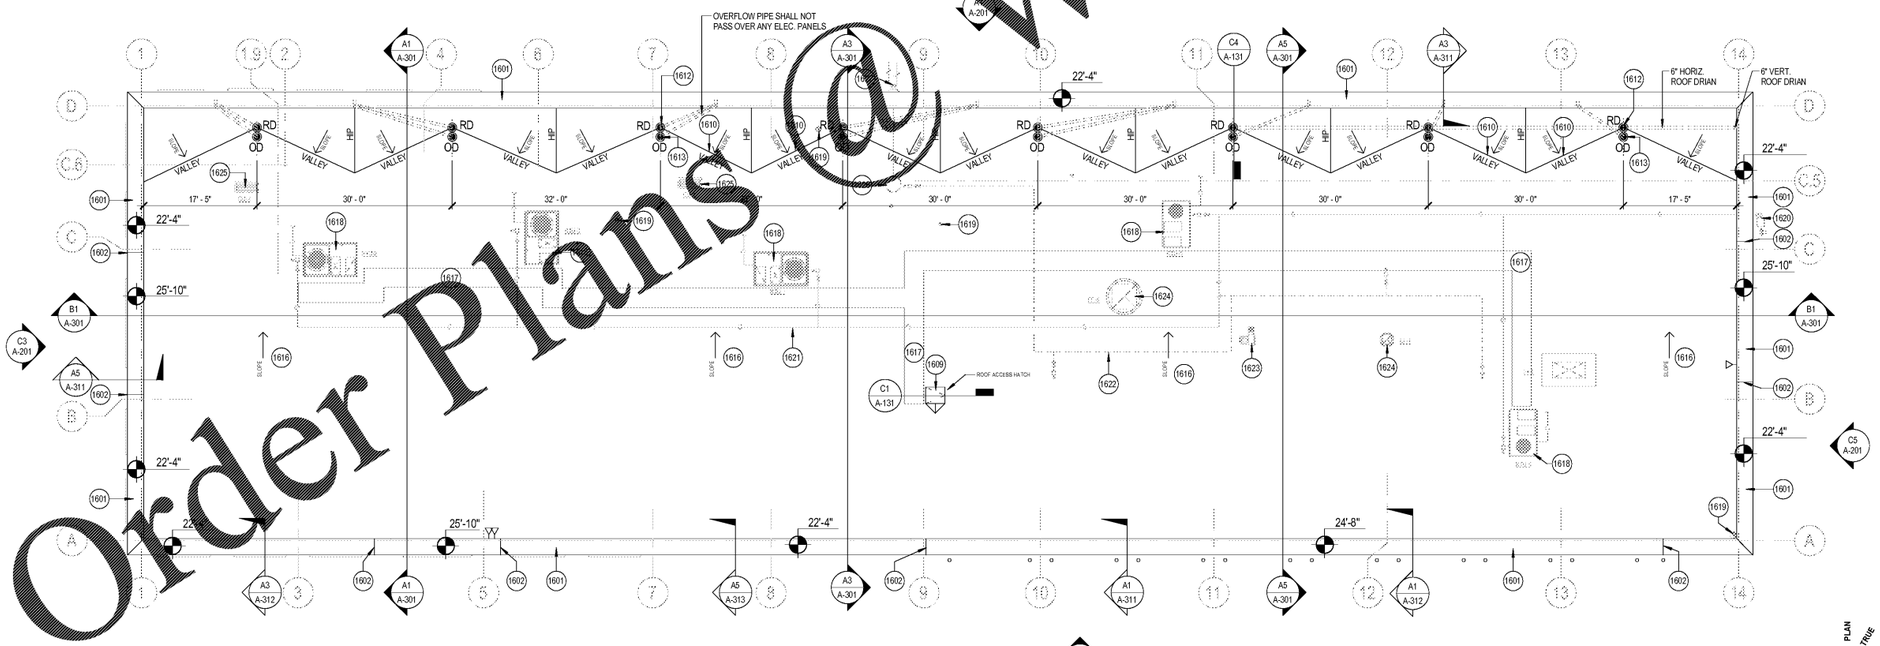

A1 ROOF PLAN
SCALE: 3/32" = 1'-0"

Order Plans @ WWW.LDLine.com

6/22/2018 10:21:19 AM
D:\Revit Local Files\2015\79890009-D - Westriver - CENTRAL_2015_drivekr.rvt
THIS DOCUMENT HAS BEEN PREPARED BY PAEP PC AS AN INSTRUMENT OF SERVICE, AND PAEP PC SHALL RETAIN ALL COMMON LAW, STATUTORY AND OTHER RESERVED RIGHTS, INCLUDING THE COPYRIGHT THERETO.

THE AUTO CLUB GROUP
AAA - CAR CARE CENTER
TAMPA, FL 33607
1701 NORTH WESTSHORE BLVD.

PROGRESSIVE ARCHITECTS PEDRAZA ENGINEERING, INC.
3239 Kevin Tyrone St. Suite 100 Clearwater, FL 33761 (727) 791-0550 www.progressivepa.com

progressive pa

ISSUANCE

REVISIONS
NO. DATE DESCRIPTION

FILE NUMBER 79890009
PROJECT MANAGER
PROFESSIONAL
DRAWN BY
CHECKED BY

ROOF PLAN AND DETAILS
A-131