Order Plans @ WWW.LDILine.com

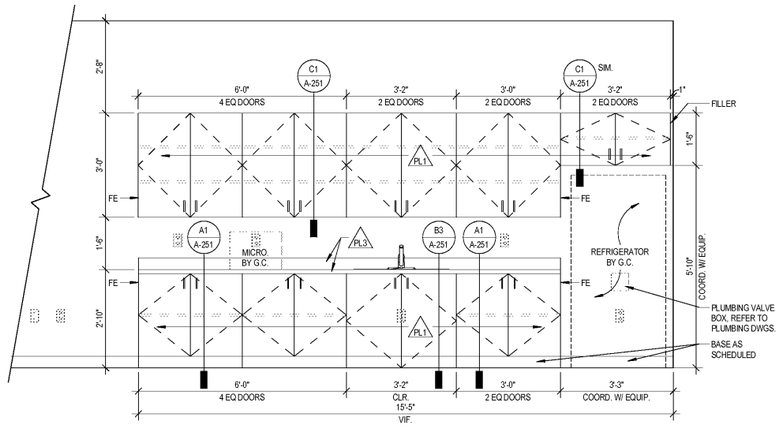

C1 ELEVATION @ BREAK ROOM 112
SCALE: 1/2" = 1'-0"

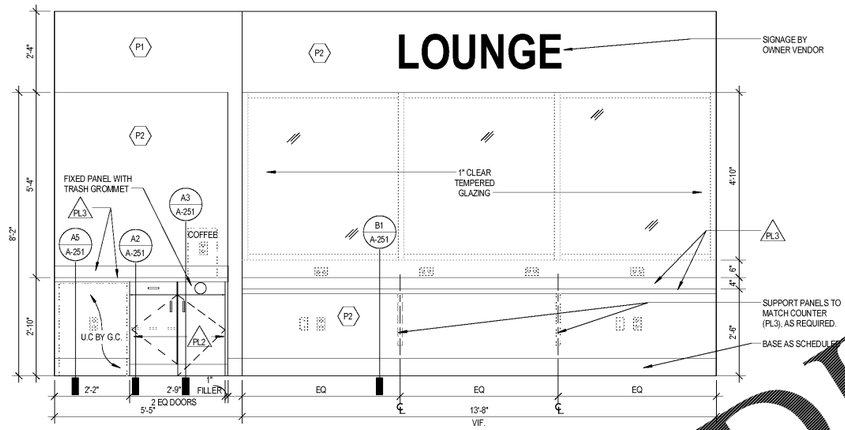

C3 ELEVATION @ LOUNGE 115
SCALE: 1/2" = 1'-0"

ELEVATION NOTES

G1. SEE FINISH PLAN FOR INTERIOR FINISH & COLOR SPECIFICATIONS.

G2. ALL DIMENSIONS FOR SIGNAGE REQUIRE FIELD VERIFICATION PRIOR TO GRAPHIC FABRICATION.

G3. WHERE WALL GRAPHICS OCCUR, PROVIDE 3 COATS GLOSS FINISH AS SPECIFIED. MUST ALLOW 3 DAYS MINIMUM DRY TIME PRIOR TO GRAPHIC INSTALLATION.

G4. G.C. TO CONTACT GRAPHIC VENDOR AND CONFIRM PAINT COLORS AND SHEEN LOCATIONS/EXTENTS PRIOR TO PAINTING.

G5. SIGNAGE BY OWNER. INSTALLED BY OWNER.

ELEVATION LEGEND

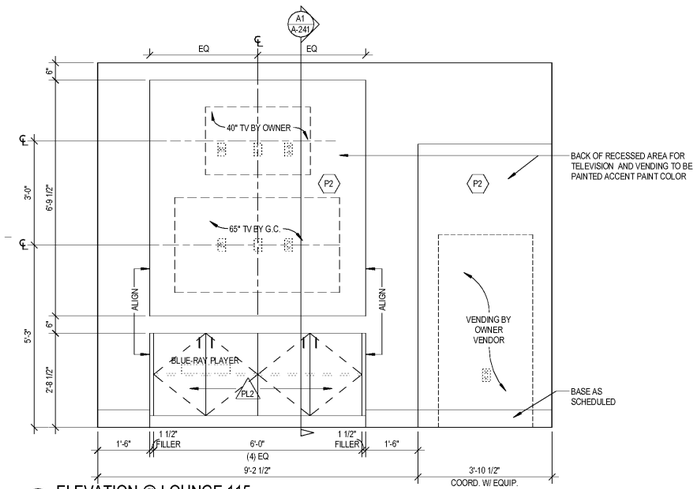

B1 ELEVATION @ LOUNGE 115
SCALE: 1/2" = 1'-0"

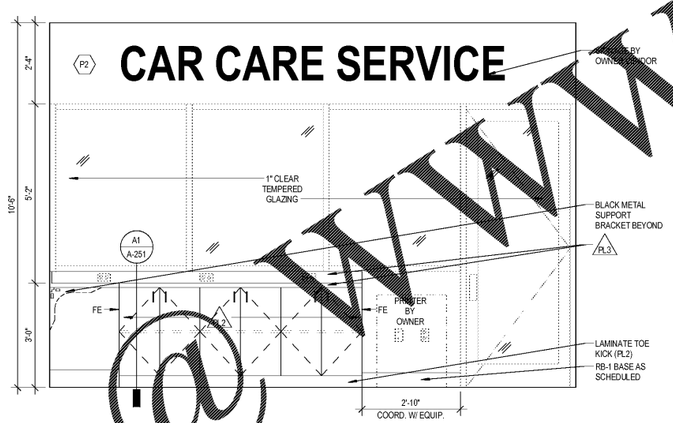

B3 ELEVATION @ SERVICE WRITERS 114
SCALE: 1/2" = 1'-0"

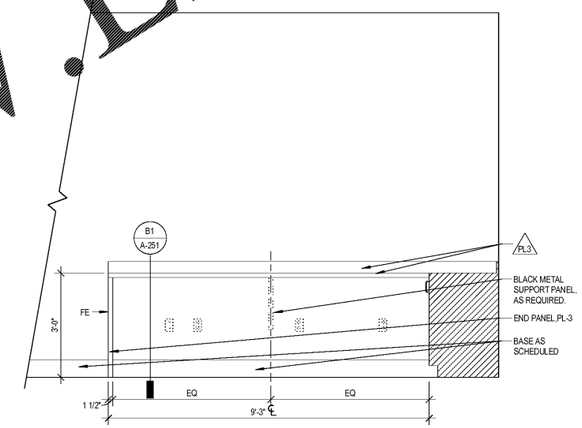

B5 ELEVATION @ SERVICE WRITERS 114
SCALE: 1/2" = 1'-0"

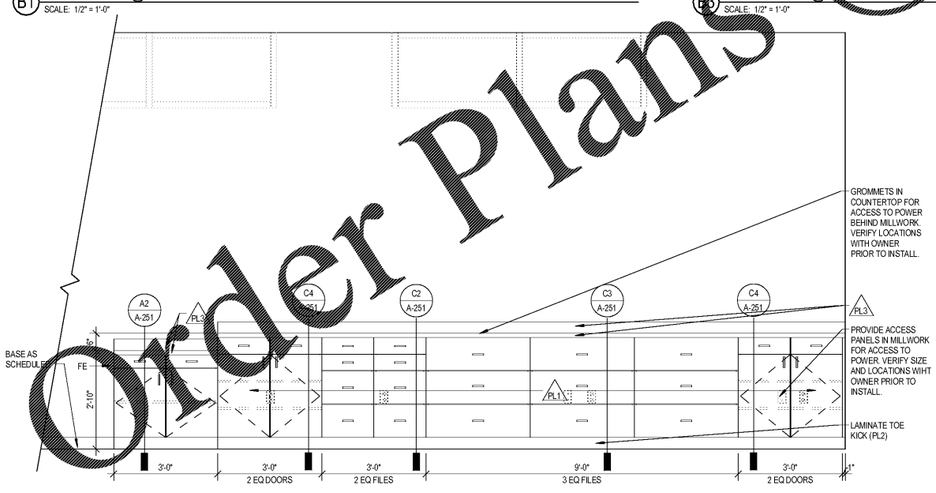

A1 ELEVATION @ WORK AREA 126
SCALE: 1/2" = 1'-0"

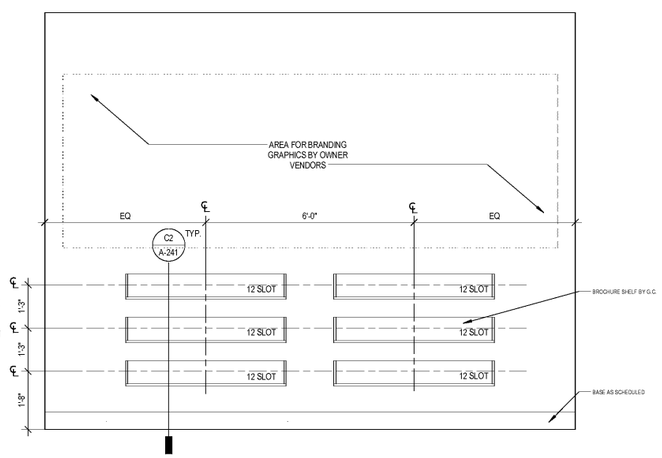

A4 ELEVATION @ BROCHURE WALL
SCALE: 1/2" = 1'-0"

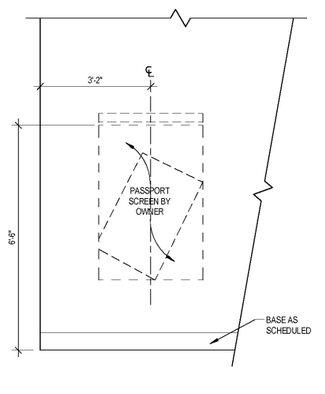

A6 ELEVATION @ PASSPORT PHOTO
SCALE: 1/2" = 1'-0"

THIS DOCUMENT HAS BEEN PREPARED BY PAEP, PC AS AN INSTRUMENT OF SERVICE, AND PAEP, PC SHALL RETAIN ALL COMMON LAW, STATUTORY AND OTHER RESERVED RIGHTS, INCLUDING THE COPYRIGHT THERETO.

6/22/2019 10:31:45 AM
D:\Revit Local Files\Dm19790000010 - Westshore - CENTRAL_R19_cmoel.rvt

THE AUTO CLUB GROUP
AAA - CAR CARE CENTER
TAMPA, FL 33607
1701 NORTH WESTSHORE BLVD.

PROGRESSIVE AAA DESIGN STUDIO, INC. AA26001812
3225 Aviation Avenue, 3rd Floor, Miami, FL 33133 | T: 305.448.8882 | F: 305.448.8844 | www.progressiveaaa.com

progressive aaa

ISSUANCE

REVISIONS
NO. DATE DESCRIPTION

FILE NUMBER 79890009
PROJECT MANAGER
PROFESSIONAL
DRAWN BY
CHECKED BY

INTERIOR ELEVATIONS
A-221