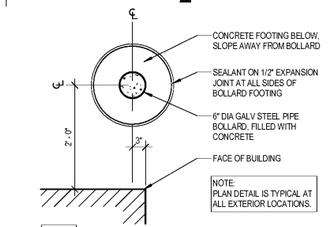

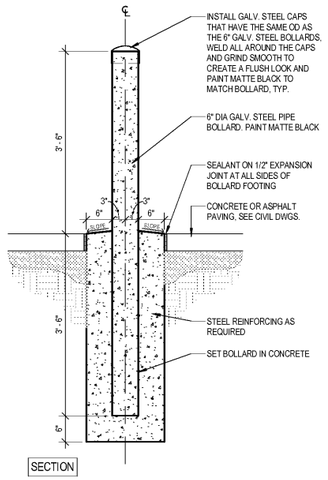

C2 BOLLARD DETAILS
SCALE: 3/4" = 1'-0"

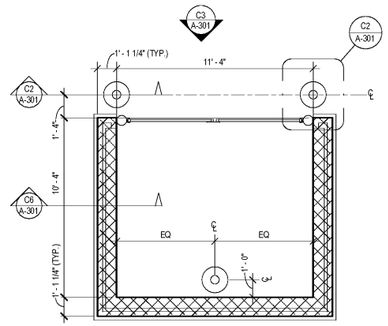

D3 ENLARGED PLAN - TRASH ENCLOSURE
SCALE: 1/4" = 1'-0"

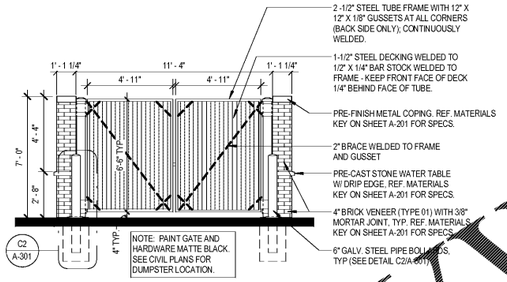

C3 TRASH ENCLOSURE GATE ELEVATION
SCALE: 1/4" = 1'-0"

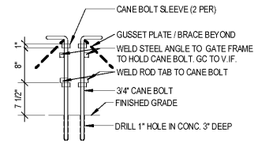

D4 CANE BOLT DETAIL
SCALE: 3/4" = 1'-0"

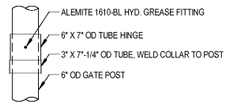

C5 GATE POST DETAIL
SCALE: 3/4" = 1'-0"

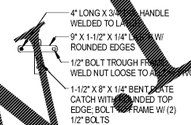

C4 LATCH DETAIL
SCALE: 3/4" = 1'-0"

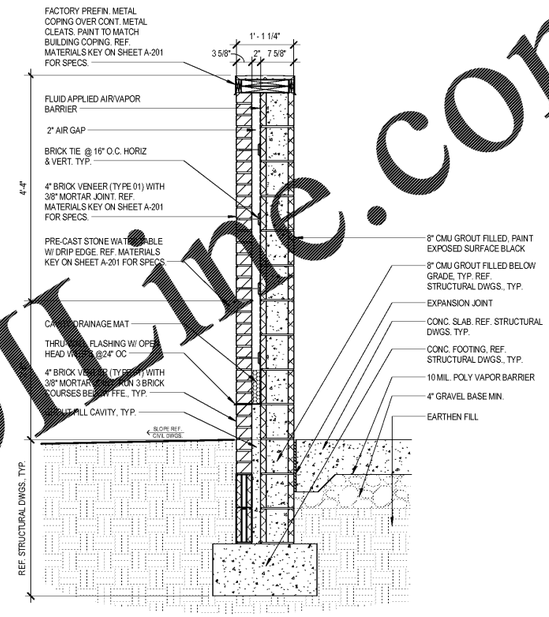

C6 TRASH ENCLOSURE WALL SECTION
SCALE: 3/4" = 1'-0"

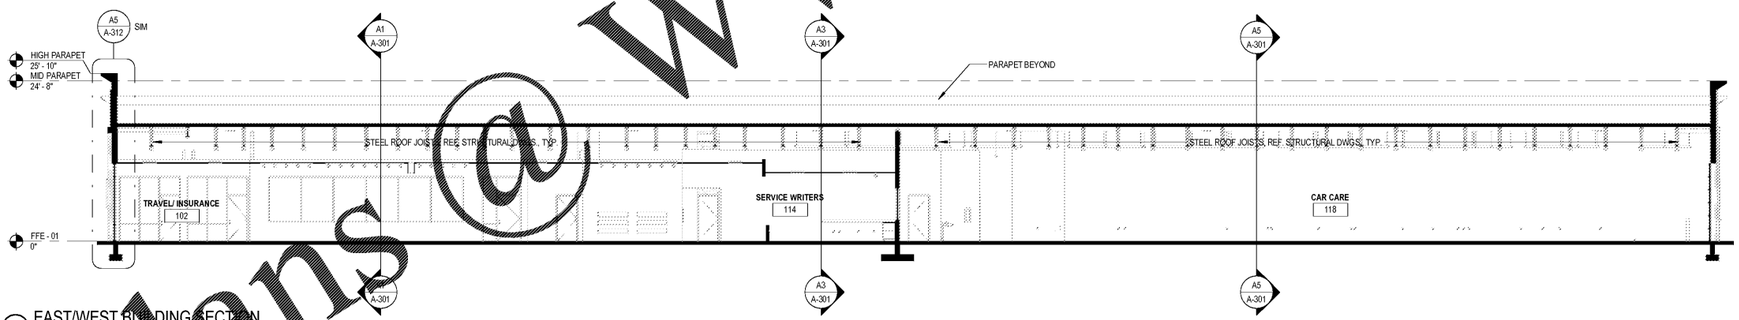

B1 EAST/WEST BUILDING SECTION
SCALE: 3/32" = 1'-0"

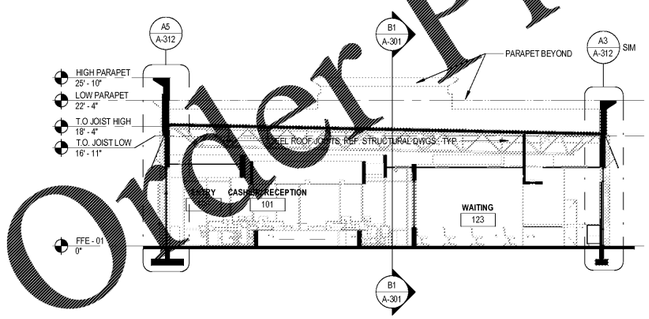

A1 NORTH/SOUTH RETAIL BUILDING SECTION A
SCALE: 3/32" = 1'-0"

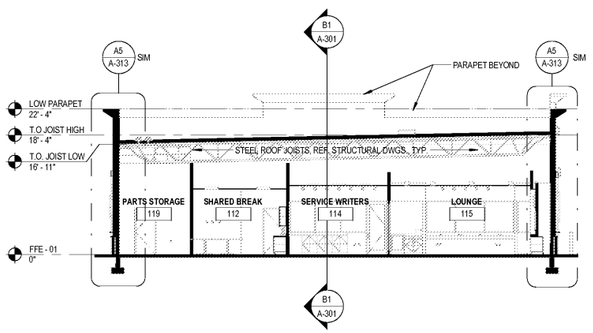

A3 NORTH/SOUTH RETAIL BUILDING SECTION B
SCALE: 3/32" = 1'-0"

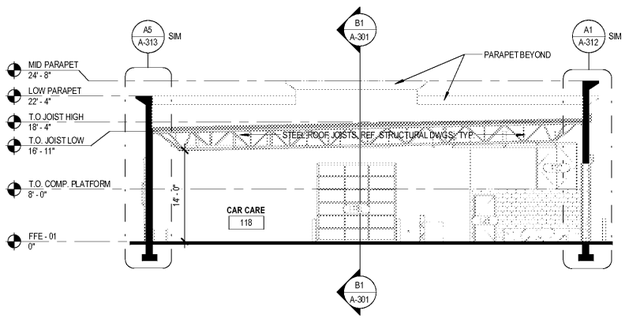

A5 NORTH/SOUTH SHOP BUILDING SECTION
SCALE: 3/32" = 1'-0"

THIS DOCUMENT HAS BEEN PREPARED BY PAEP PC AS AN INSTRUMENT OF SERVICE AND PAEP PC SHALL RETAIN ALL COMMON LAW, STATUTORY AND OTHER RESERVED RIGHTS, INCLUDING THE COPYRIGHT THERETO.
6/2/2019 10:32:00 AM
D:\Revit Local Files\DWS\79890009D - Westshore - CENTRAL_DWS_Local.rvt

Order Plans @ WWW.LDLine.com

progressive ae
PROGRESSIVE AE • 1420 CELEBRATION BLVD, SUITE 200 • CELEBRATION, FLORIDA 34747 • PHONE 321.939.2000 • FAX 321.939.2027 • WWW.PROGRESSIVEAE.COM

THE AUTO CLUB GROUP
AAA - CAR CARE CENTER
TAMPA, FL 33607
1701 NORTH WESTSHORE BLVD.

© COPYRIGHT PROGRESSIVE AE 2019

ISSUANCE

REVISIONS
NO. DATE DESCRIPTION

FILE NUMBER 79890009
PROJECT MANAGER
PROFESSIONAL
DRAWN BY
CHECKED BY

BUILDING SECTIONS & SITE DETAILS

A-301