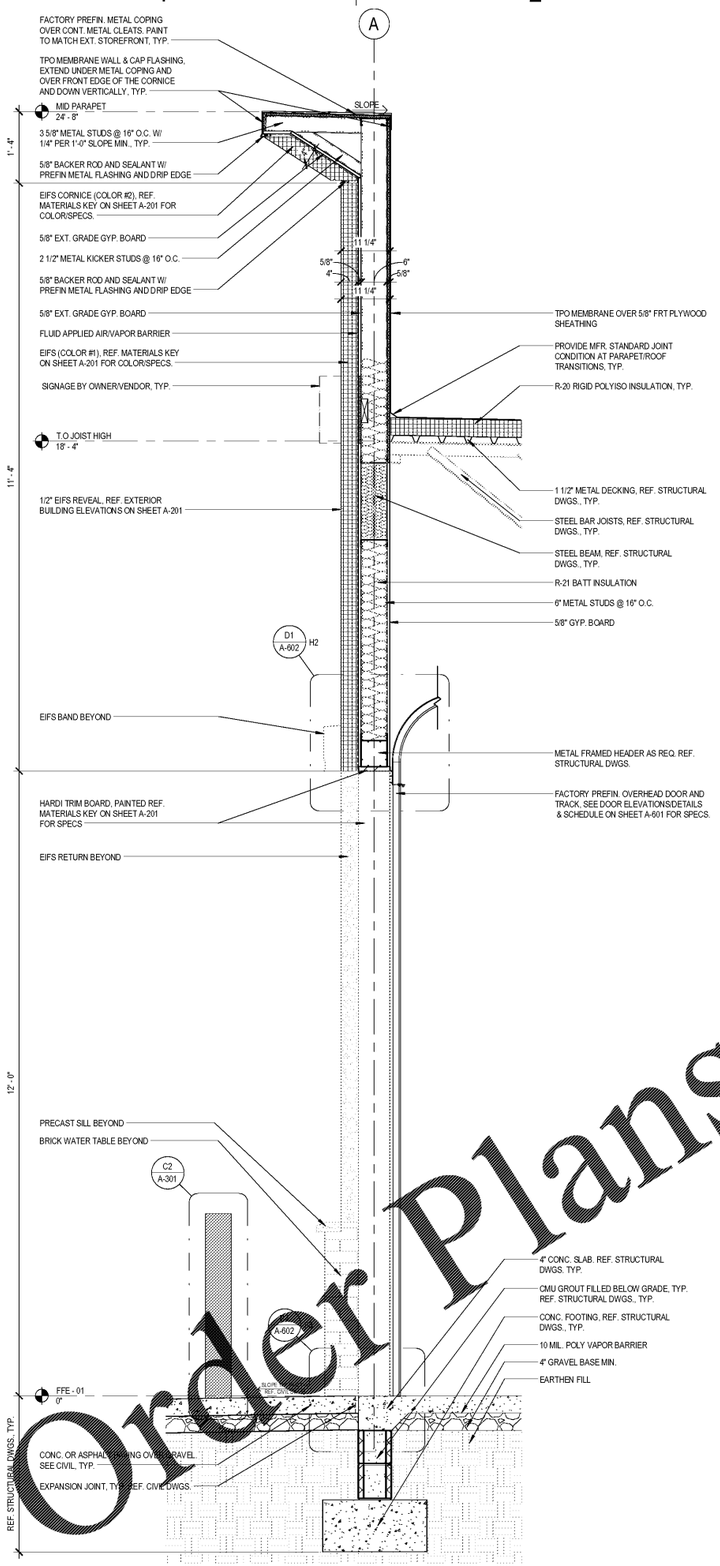

A1 WALL SECTION THROUGH TYP. OVERHEAD DOOR
SCALE: 3/4" = 1'-0"

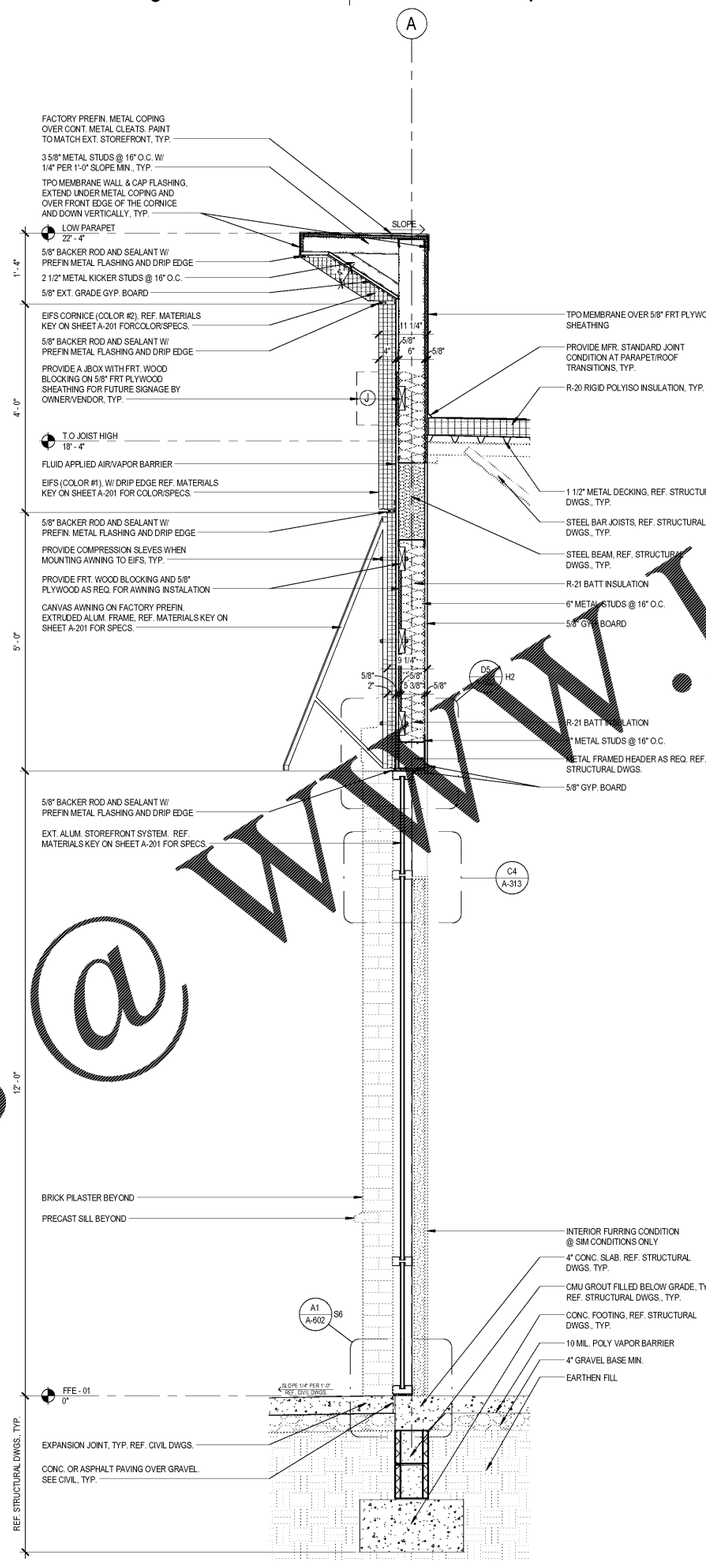

A3 WALL SECTION THROUGH TYP. STOREFRONT
SCALE: 3/4" = 1'-0"

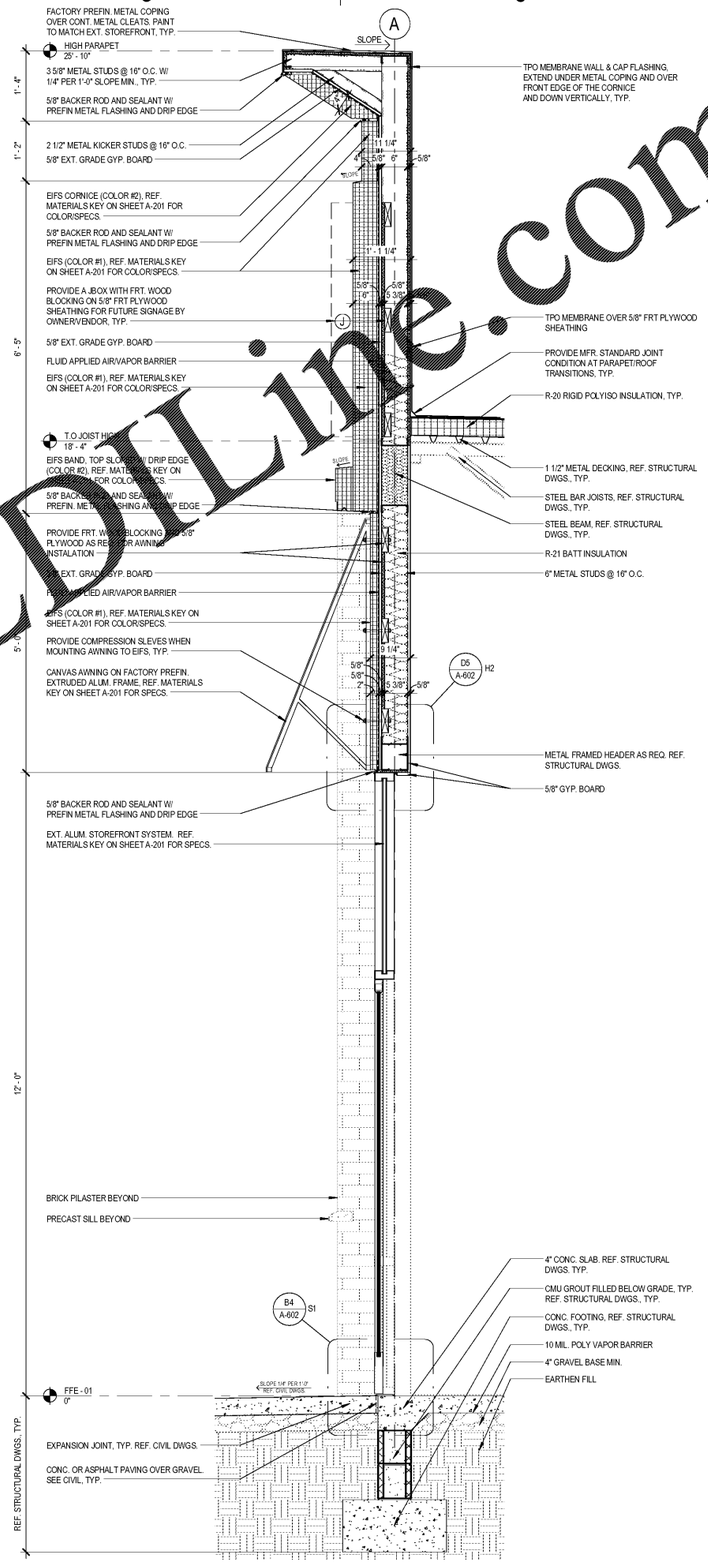

A5 WALL SECTION THROUGH TOWER ENTRANCE DOOR
SCALE: 3/4" = 1'-0"

Order Plans @ WWW.LDLine.com

6/27/2019 10:32:53 AM
D:\Revit Local Files\279890009-D_Westshore - CENTRAL_DWG_revit.rvt
THIS DOCUMENT HAS BEEN PREPARED BY PAEP PC AS AN INSTRUMENT OF SERVICE, AND PAEP PC SHALL RETAIN ALL COMMON LAW, STATUTORY AND OTHER RESERVED RIGHTS, INCLUDING THE COPYRIGHT THERETO.

progressive aea
PROGRESSIVE AE PC | FLORIDA CERTIFICATE OF AUTHORIZATION #30392
3239 Kevin Tyrone St. Suite 100 | Champions Gate, FL 33896 | 754.214.1058 | www.progressiveae.com

THE AUTO CLUB GROUP

AAA - CAR CARE CENTER

TAMPA, FL 33607

1701 NORTH WESTSHORE BLVD.

THE DRAWINGS AND SPECIFICATIONS AND COPYRIGHT IN THE SAME ARE THE PROPERTY OF PROGRESSIVE AE PC AND SHALL NOT BE USED BY ANY PERSON OR ENTITY FOR ANY PROJECT OTHER THAN THE PROJECT FOR WHICH THEY HAVE BEEN PREPARED, EXCEPT BY AGREEMENT IN WRITING AND WITH APPROPRIATE COMPENSATION TO PROGRESSIVE AE PC. ALL COMMON LAW, STATUTORY AND OTHER RESERVED RIGHTS, INCLUDING COPYRIGHT, SHALL BE RETAINED BY AND REMAIN THE PROPERTY OF PROGRESSIVE AE PC WHETHER THE PROJECT FOR WHICH THEY ARE MADE IS EXECUTED OR NOT. THE VISUAL CONTENTS OF THESE DRAWINGS SHALL NOT BE DISCLOSED TO PUBLICATIONS OR PUBLICLY DISPLAYED WITHOUT THE WRITTEN PERMISSION OF PROGRESSIVE AE PC. ANY UNAUTHORIZED USE, DISCLOSURE OR PUBLICATION MAY VIOLATE THE COPYRIGHT LAWS OF THE STATE OF FLORIDA AND MAY CAUSE DAMAGES TO PROGRESSIVE AE PC.

ISSUANCE

REVISIONS

NO.	DATE	DESCRIPTION

FILE NUMBER	79890009
PROJECT MANAGER	
PROFESSIONAL	
DRAWN BY	
CHECKED BY	

WALL SECTIONS

A-312