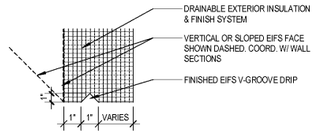

D3 TYPICAL EIFS V-GROVE DETAIL
SCALE: 3" = 1'-0"

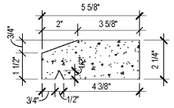

D4 PRE-CAST STONE DETAIL
SCALE: 3" = 1'-0"

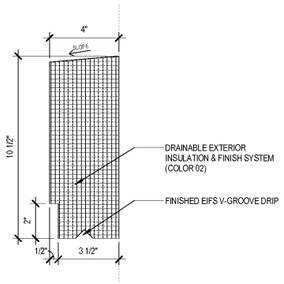

C3 EIFS ACCENT BAND DETAIL
SCALE: 3" = 1'-0"

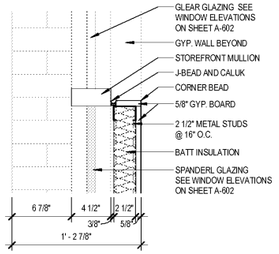

C4 FURRING WALL @ STOREFRONT
SCALE: 1 1/2" = 1'-0"

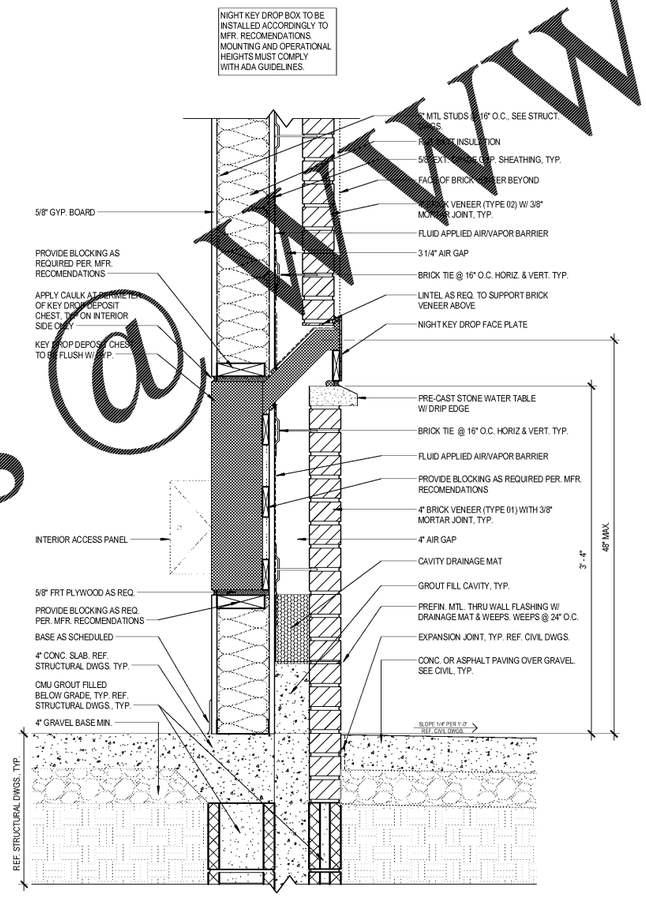

A3 WALL SECTION DETAIL THROUGH NIGHT KEY DROP BOX
SCALE: 1 1/2" = 1'-0"

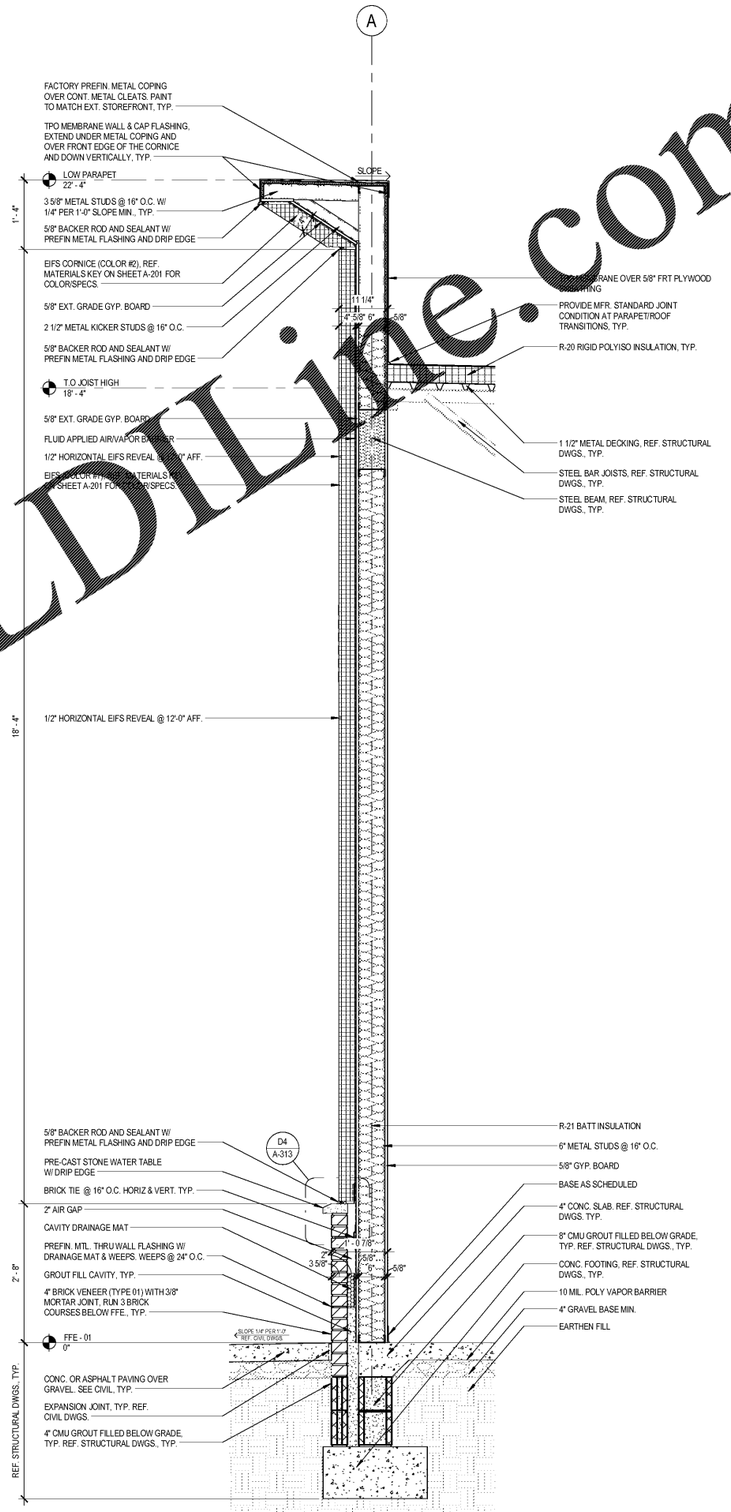

A5 WALL SECTION THROUGH TYP. EIFS WALL
SCALE: 3/4" = 1'-0"

Order Plans @ WWW.LDILine.com

THIS DOCUMENT HAS BEEN PREPARED BY PAEP PC AS AN INSTRUMENT OF SERVICE, AND PAEP PC SHALL RETAIN ALL COMMON LAW, STATUTORY AND OTHER RESERVED RIGHTS, INCLUDING THE COPYRIGHT THERETO.

6/21/2019 10:32:05 AM
D:\Revit Local Files\DFR-PRR0005\0 - Westshore - CENTRAL_2015_cnoel.rvt

THE AUTO CLUB GROUP
AAA - CAR CARE CENTER
TAMPA, FL 33607
1701 NORTH WESTSHORE BLVD.

progressive ae

PROGRESSIVE AE PC | ARCHITECTS | PLANNERS | INTERIOR DESIGNERS
1025 Ashley Street, Suite 400 | Chattanooga, TN 37402 | 423.756.7411 | www.progressiveae.com

ISSUANCE

REVISIONS
NO. DATE DESCRIPTION

FILE NUMBER 79890009
PROJECT MANAGER
PROFESSIONAL
DRAWN BY
CHECKED BY

WALL SECTIONS
A-313