DocuSign Envelope ID: 3CDD7E5A-66CF-4876-A06C-042C862DB5F4

NOTES THIS SHEET

1. SEE SHEETS P–001 – P–002 FOR SCHEDULES, DETAILS AND SPECIFICATIONS.
2. PLUMBING CONTRACTOR SHALL TIE NEW WATER MAIN INTO CIVIL TAP. FIELD VERIFY EXACT LOCATION, INVERT ELEVATION AND FLOW DIRECTION.
3. PLUMBING CONTRACTOR SHALL ROUTE CW LINE UNDER SLAB TO WATER RISER. PROVIDE SHUT–OFF VALVE AT NEW DOMESTIC WATER LINE. INSTALL APPROXIMATELY 12" AFF.
4. TANK TYPE WATER HEATER INSTALLED ABOVE MOP SINK. ROUTE 1" DRAIN PAN DRAIN LINE TO MOP SINK WITH CODE APPROVED AIR GAP.
5. PLUMBING CONTRACTOR SHALL ROUTE HW LINE DN TO LAVATORY FIXTURE TAP. PROVIDE ¾" SUPPLY. ROUTE HW LINE UP IN WALL TO ABOVE CEILING.
6. 1" CW TO SUPPLY BOX, SB, FOR COFFEE MAKER INSTALLED BELOW COUNTER. PLUMBING CONTRACTOR SHALL PROVIDE WATTS SD–3 BACKFLOW PREVENTER FOR COFFEE MAKER PER THE STATE PLUMBING CODE. BACKFLOW PREVENTOR SHALL BE INSTALLED PRIOR TO COFFEE MAKER CONNECTION.

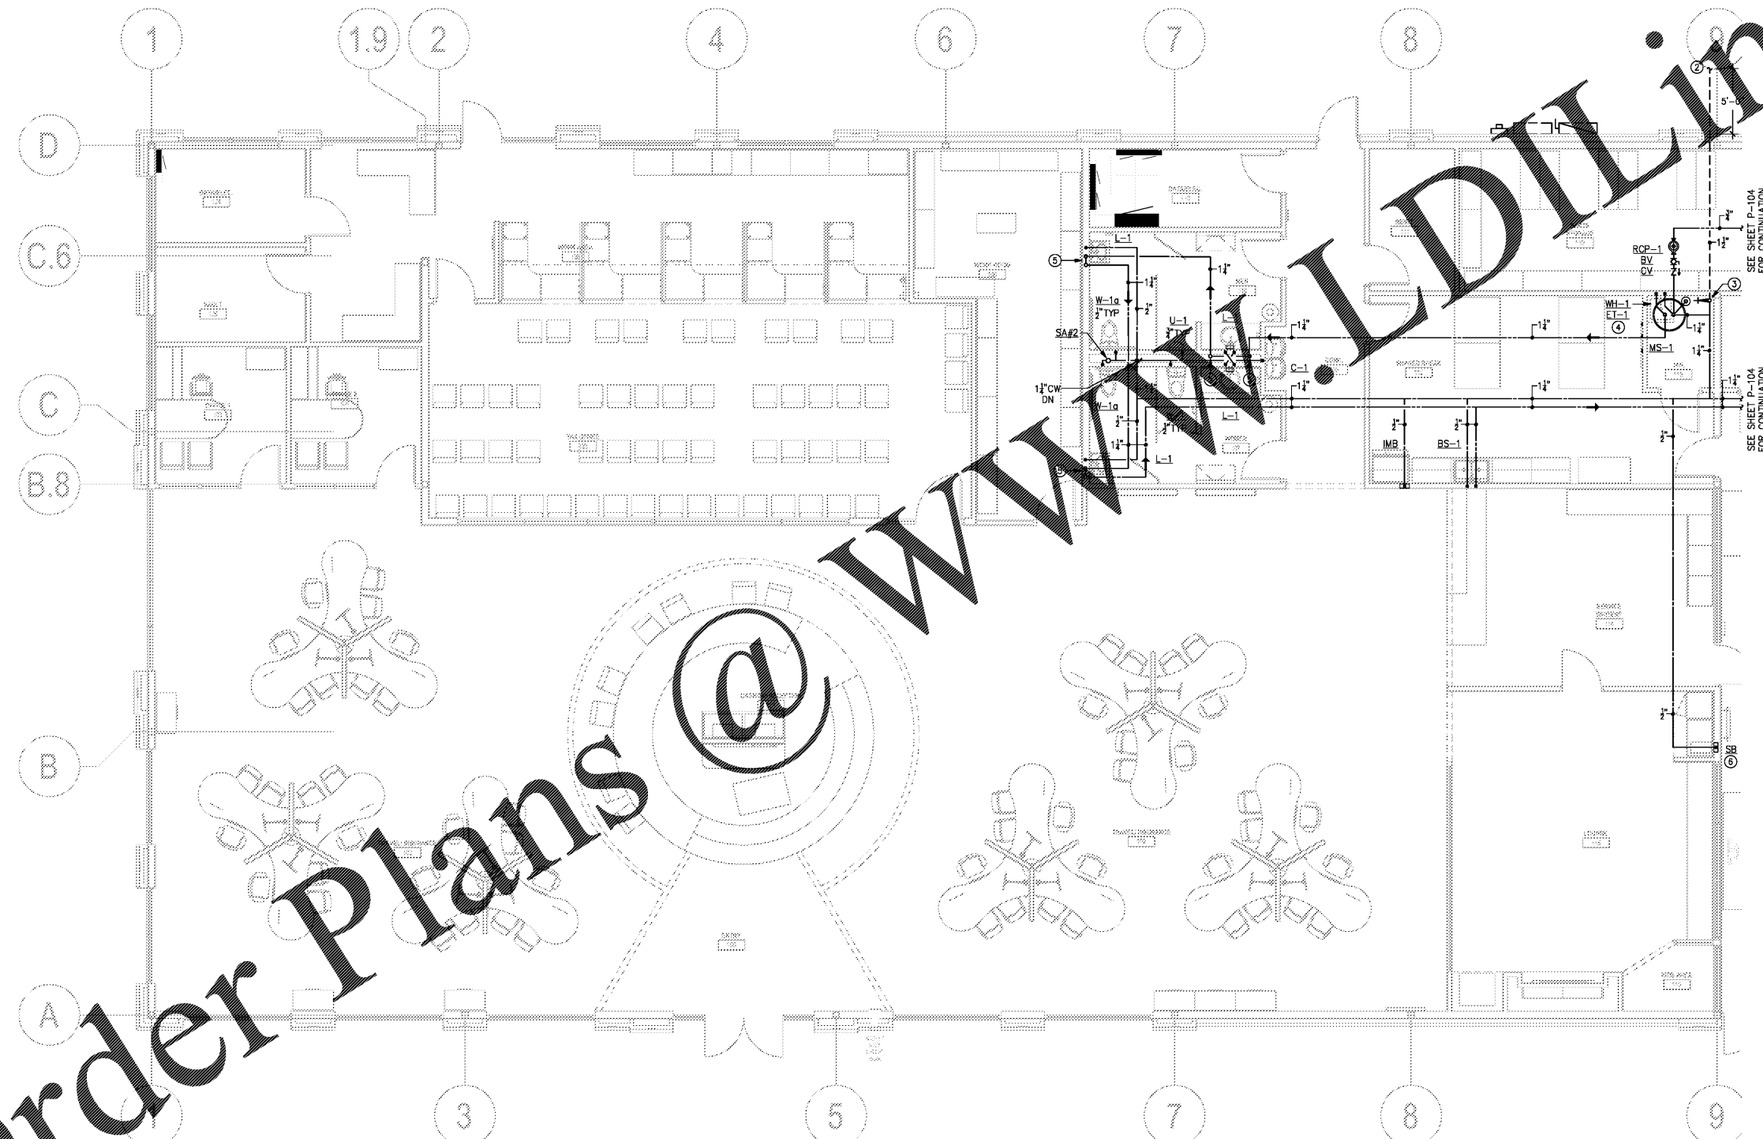

1 RETAIL AREA FLOOR PLAN – WATER
SCALE: 3/16" = 1'–0"

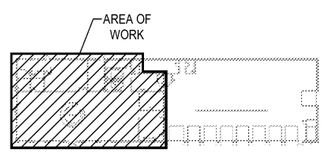

KEYPLAN

Order Plans @ WWW.LDILine.com

TEETER ENGINEERING GROUP, P.A.
RELIABILITY • COLLABORATION • DEDICATION • EXCELLENCE
5500 77 CENTER DRIVE • SUITE 140 • CHARLOTTE, NC 28217
704.376.2999 • WWW.TEGPA.COM • INFO@TEGPA.COM
TEETER ENGINEERING GROUP, PA HEREBY RESERVES ITS COMMON LAW COPYRIGHT AND ALL OTHER PROPERTY RIGHTS TO THESE DOCUMENTS. ANY ASSOCIATED SPECIFICATIONS, DRAWINGS, COMPUTER FILES AND/OR DESIGNS ARE NOT TO BE USED IN WHOLE OR IN PART FOR ANY OTHER WORK. THESE DOCUMENTS SHALL NOT BE REPRODUCED, CHANGED OR COPIED IN ANY FORM OR MANNER WHATSOEVER, NOR ARE THEY TO BE ASSIGNED TO ANY THIRD PARTY, WITHOUT FIRST OBTAINING THE EXPRESS WRITTEN PERMISSION AND CONSENT OF TEETER ENGINEERING GROUP, PA. IN THE EVENT OF UNAUTHORIZED REUSE, THE USER WILL HOLD TEETER ENGINEERING GROUP, PA HARMLESS FOR ANY DAMAGES RESULTING THEREFROM. ANY ELECTRONIC DATA FURNISHED BY TEETER ENGINEERING GROUP, PA, ANY ELECTRONIC AND COMPUTER FILES ARE CONSIDERED INSTRUMENTS OF SERVICE AND ARE SOLE PROPERTY OF TEETER ENGINEERING GROUP, PA, AND ARE NOT TO BE USED FOR ANY PURPOSE OTHER THAN THE SPECIFIC PROJECT FOR WHICH THEY WERE PREPARED AND DELIVERED. ANY REUSE, DISCLOSURE, DISTRIBUTION OR ALTERATION OF THESE ELECTRONIC FILES WITHOUT WRITTEN PERMISSION FROM TEETER ENGINEERING GROUP, PA SHALL BE AT THE USER'S SOLE RISK AND WITHOUT LIABILITY TO TEETER ENGINEERING GROUP, PA.
TEETER ENGINEERING GROUP, P.A.
FLORIDA COA: 26380

THE AUTO CLUB GROUP
AAA - CAR CARE CENTER
TAMPA, FL 33607
1701 NORTH WESTSHORE BLVD.

progressive map

PROGRESSIVE ARCHITECTURE ENGINEERING, PC
330 South Tryon St. Suite 500 | Charlotte, NC 28202 | 704.731.8080 | www.progressivemap.com

This item has been digitally signed and sealed by Ed. Michael Schon, PE on 09-22-2018 using a Digital Signature.

Printed copies of this document are not considered signed and sealed and the SHA authentication cod must be verified on any electronic copies.

If this document is sealed and signed in a digital or electronic format and is received from someone other than the sealing professional identified in the document, you must contact the sealing professional in writing to validate authenticity of the document. The sealing professional disclaims the seal and signature and shall not be liable for any liability associated with it where the authenticity of any digital or electronic seal or signature has not been validated in this manner.

ISSUANCE

REVISIONS

NO.	DATE	DESCRIPTION

FILE NUMBER	18030
PROJECT MANAGER	
PROFESSIONAL	
DRAWN BY	CLS
CHECKED BY	MMS

RETAIL AREA FLOOR PLAN - WATER

P-103