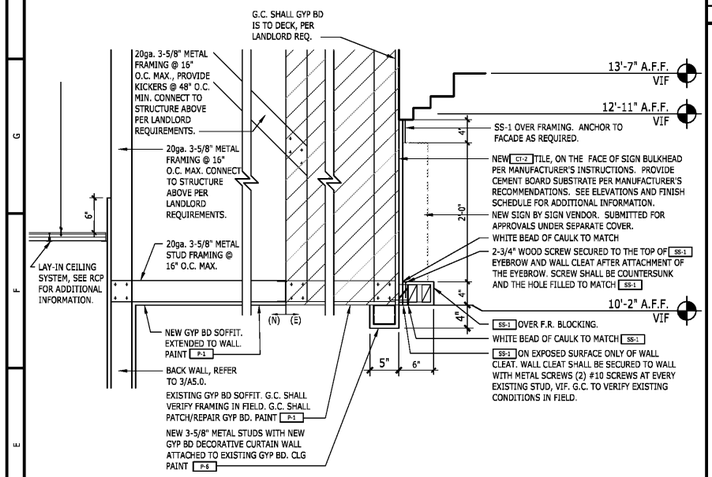

6	STOREFRONT SIGNAGE SECTION
3/4"=1'-0"	

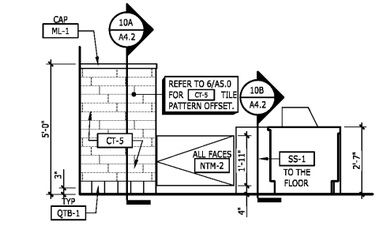

5	INTERIOR ELEVATION
3/8"=1'-0"	@SIDE WALL

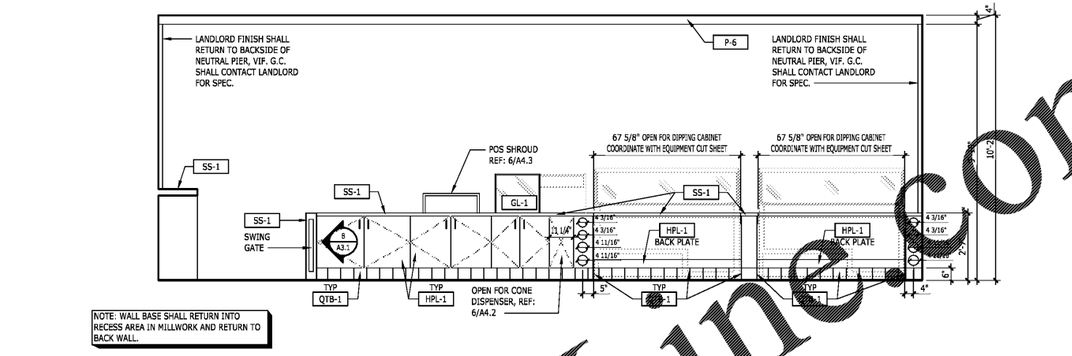

8	INTERIOR ELEVATION
3/8"=1'-0"	@POS

7	INTERIOR ELEVATION
3/8"=1'-0"	@FRONT LINE

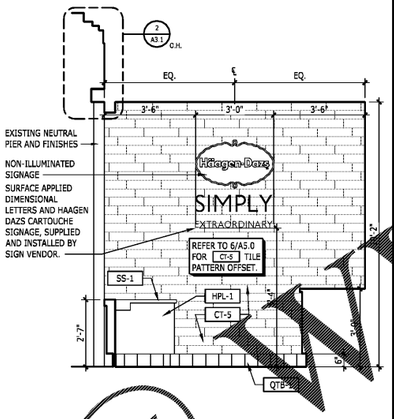

4	INTERIOR ELEVATION
3/8"=1'-0"	@BACK LINE

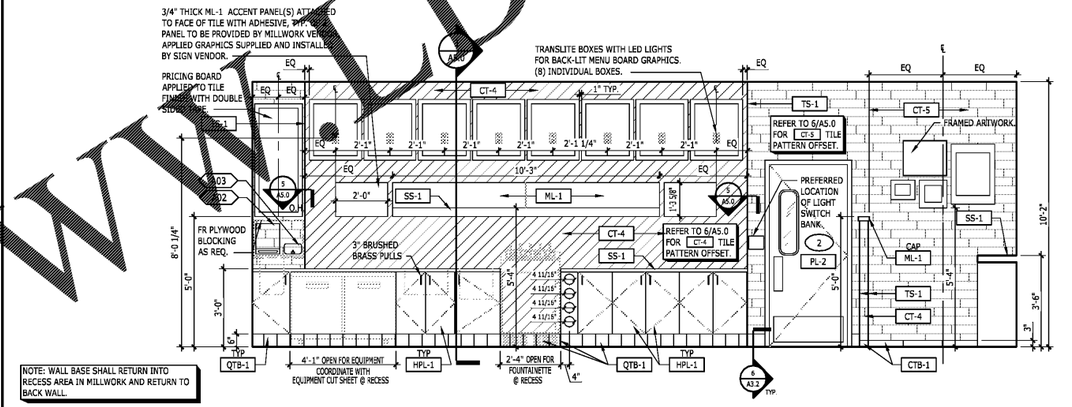

3	INTERIOR ELEVATION
3/8"=1'-0"	@SWING GATE

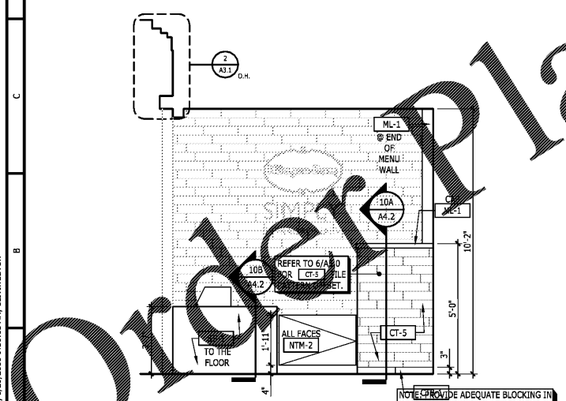

2	INTERIOR ELEVATION
3/8"=1'-0"	@SIDE WALL

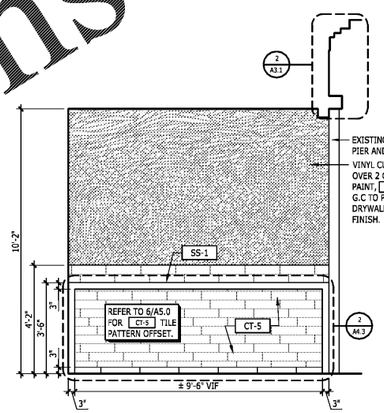

1	STOREFRONT ELEVATION
3/8"=1'-0"	@SIDE WALL

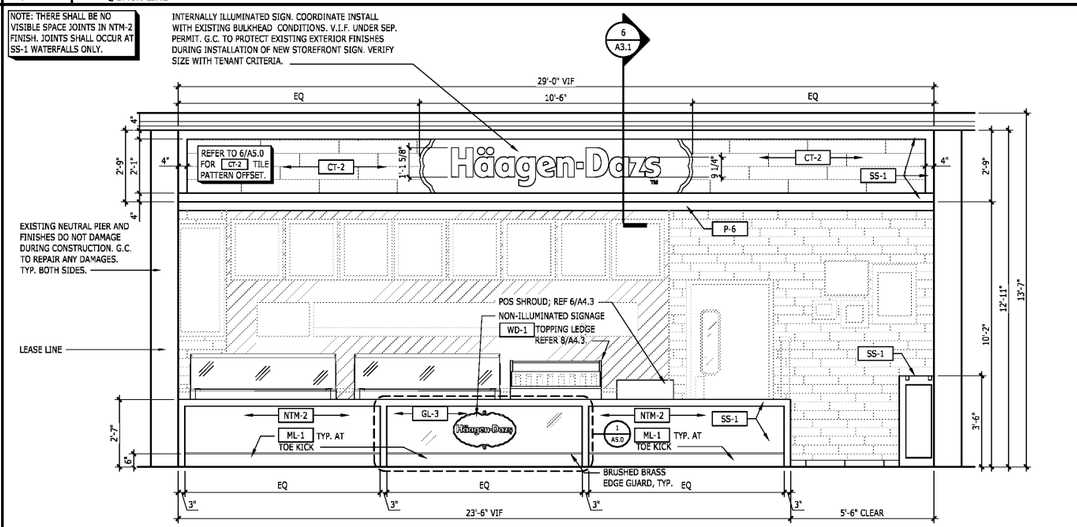

6	STOREFRONT ELEVATION
1/4"=1'-0"	

Order Plans @ WWW.DILine.com

Häagen-Dazs
SHOP# 1306
SPACE #1164
WEST TOWN MALL
7600 KINGSTON PIKE
KNOXVILLE, TN 37919

pdms design group
2225 East Randol Mill Road, Suite #300
Arlington, Texas 76011
817.633.4200 p • 817.633.4153 f
pdmsdesign.com

The document contains information proprietary to PDMS Design Group and is furnished in confidence for the limited purpose of authorship, bidding, and/or construction. This document is to remain real and personal property of PDMS Design Group and may not be reproduced or published in whole without the prior written consent of PDMS Design Group.

MICHAEL R. BLACK, AIA
2225 E. RANDOL MILL RD., SUITE 300
ARLINGTON, TEXAS 76011
817.701.4819
TENNESSEE REG. NO.: 104432

Project No.	180165
Scale	3/8"=1'-0"
Drawn	CAL
Checked	RER
Date	06/29/2018

Drawing Title

INTERIOR ELEVATIONS

Drawing No. **A3.1**

V:\180165\180165 A3.1, 6/29/2018 9:30:05 AM, CLIVINGSTON