www.LDILine.com
Order Plans @ www

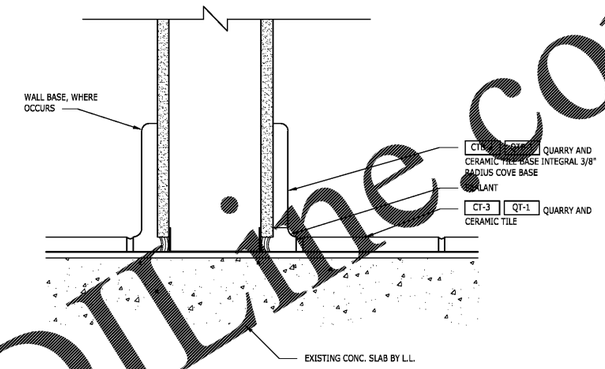

8 NOT USED — 3/8"=1'-0"

7 NOT USED — 1 1/2"=1'-0"

6 COVE BASE DETAIL — 3"=1'-0"
QUARRY TILE BASE 3/8" RADIUS COVE

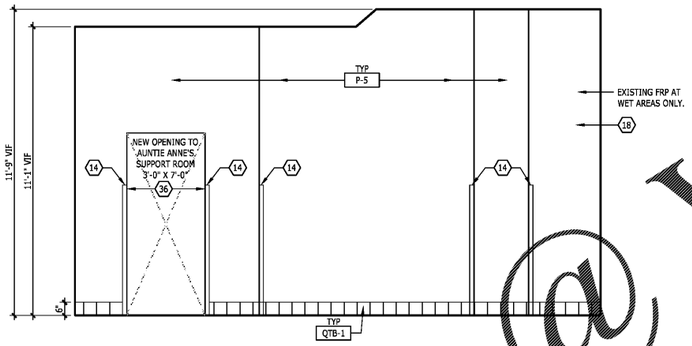

4 INTERIOR ELEVATION — 3/8"=1'-0"
@SUPPORT ROOM

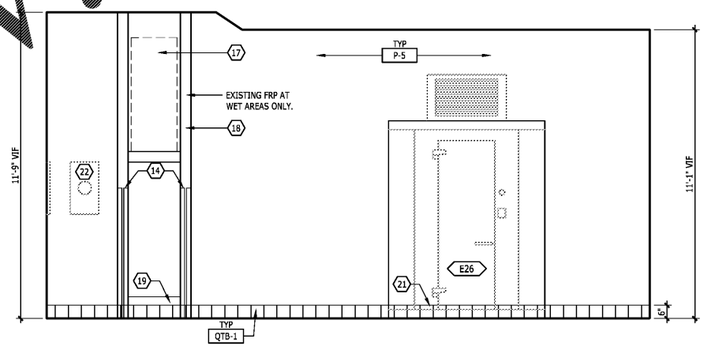

3 INTERIOR ELEVATION — 3/8"=1'-0"
@SUPPORT ROOM

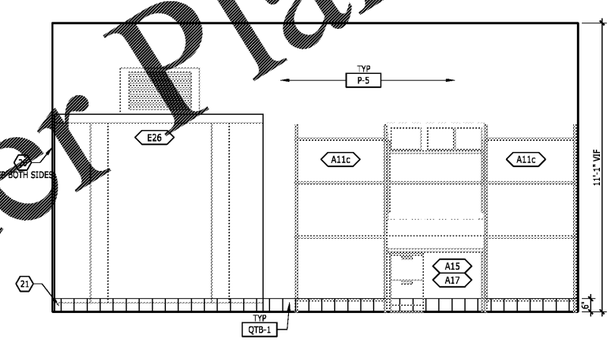

2 INTERIOR ELEVATION — 3/8"=1'-0"
@ SUPPORT ROOM

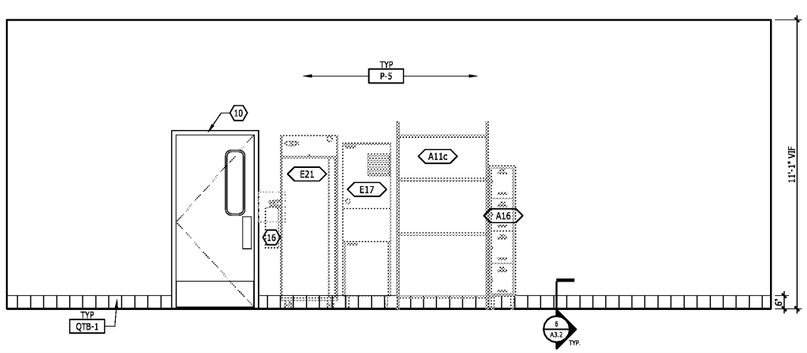

1 INTERIOR ELEVATION — 3/8"=1'-0"
@SUPPORT ROOM

SHOP# 1306
SPACE #1164
WEST TOWN MALL
7600 KINGSTON PIKE
KNOXVILLE, TN
37919

Date
Revisions
No.

pdms design group
pdmsdesign.com
2225 East Randol Mill Road, Suite #300
Arlington, Texas 76011
817.633.4200 p • 817.633.4153 f

The document contains information proprietary to PDMS Design Group and is furnished in confidence for the limited purpose of construction, bidding, review, or construction. This document or its contents may not be used for any other purpose and may not be reproduced or disclosed to others without the prior written consent of PDMS Design Group

MICHAEL R. BLACK, AIA
2225 E. RANDOL MILL RD., SUITE 300
ARLINGTON, TEXAS 76011
817.701.4819
TENNESSEE REG. NO.: 104432

MICHAEL R. BLACK — REGISTERED ARCHITECT — STATE OF TENNESSEE — No. 00104432

Project No.	180165
Scale	AS NOTED
Drawn	CAL
Checked	RER
Date	06/29/2018

Drawing Title
INTERIOR ELEVATIONS

Drawing No.
A3.2

V:\180165\180165_A3.2, 6/29/2018 9:36:09 AM, CLEMINGSTON