GENERAL NOTES

1. DRAWINGS ARE REPRESENTATIVE OF "DESIGN INTENT" ONLY AND ARE NOT FOR FABRICATION. MANUFACTURER/FABRICATOR SHALL VERIFY AND BE RESPONSIBLE FOR ALL DIMENSIONS AND CONDITIONS, AND INFORM ARCHITECT OF ANY AND ALL VARIATIONS PRIOR TO PERFORMING THE WORK. WRITTEN DIMENSIONS ON DRAWINGS SHALL HAVE AUTHORITY OVER SCALED DIMENSIONS. DO NOT SCALE DRAWINGS.
2. MANUFACTURER/FABRICATOR SHALL PROVIDE FULL MILLWORK SHOP DRAWINGS TO ARCHITECT, WHICH SHALL BE REVIEWED AND APPROVED PRIOR TO START OF FABRICATION.
3. CONFORM TO ARCHITECTURAL WOODWORK INSTITUTE (AWI-LATEST EDITION).
4. VERIFY AND COORDINATE ALL GRAPHIC ELEMENTS/REQUIREMENTS WITH GRAPHICS MANUFACTURER. PROVIDE MOUNTING ATTACHMENTS AND/OR BLOCKING AS REQ'D.
5. COORDINATE ALL ELECTRICAL AND PLUMBING CONTAINED IN FIXTURES WITH GENERAL CONTRACTOR. ALL EQUIPMENT SPECIFICATIONS AND SIZES TO BE VERIFIED PRIOR TO CONSTRUCTION/FABRICATION, INCLUDING BLOCKING, ELECTRICAL, PLUMBING, MECHANICAL, VENTILATION, OPERATIONAL ACCESS, AND MAINTENANCE ACCESS PER MANUFACTURER'S RECOMMENDATIONS/GUIDELINES AND OWNER'S SPECIFIC DIRECTIONS.
6. SEE ARCHITECTURE FIXTURE PLACEMENT PLAN FOR LOCATION AND QUANTITY OF FIXTURES.
7. NOT ALL ITEMS INCLUDED IN THIS BOOK ARE ALWAYS CONTAINED WITHIN THE CONSTRUCTION DOCUMENTS. CONSULT THE SPECIFIC SITE FIXTURE PLAN TO DETERMINE THE EXTENT OF ACTUAL FIXTURES THAT ARE UTILIZED.
8. PROVIDE WIRE MANAGEMENT AS NEEDED PER EQUIPMENT REQUIREMENTS. VERIFY ALL ELECTRIC, PHONE AND DATA REQUIREMENTS WITH OWNER.
9. PROVIDE SILENCER PADS AT ALL DOORS.
10. MATERIALS ATTACHED WITH HARDWARE TO BE SECURED TO ENSURE STABILITY AS NEEDED.
11. PROVIDE SCRIBE EXCESS WHERE APPLICABLE, SCRIBE TO FIT.
12. ALL FIXTURES WITH LOCKS TO BE MASTER KEYED.
13. RUN LAMINATE GRAINS UP & DOWN ON VERTICAL APPLICATIONS & LEFT TO RIGHT ON HORIZONTAL APPLICATIONS, UNLESS NOTIFIED OTHERWISE.
14. FINISH ALL EXPOSED SURFACES & EDGES.
15. ALL ACRYLIC EDGES MUST BE EASED & POLISHED SMOOTH.
16. EASE ALL PLASTIC LAMINATE EDGES.
17. VERIFY/PROVIDE CORRECT METAL GAUGE AND FABRICATION DETAILS AS REQUIRED TO STRUCTURE, SUPPORT, AND ANCHOR FULLY LOADED FIXTURES AND/OR PARTS OF FIXTURES.
18. VERIFY AND COORDINATE ALL HARDWARE SYSTEMS WITH DESIGNER PRIOR TO PURCHASE AND INSTALLATION.
19. DEFINE BLOCKING REQUIREMENTS TO GENERAL CONTRACTOR.
20. INTERNAL STRUCTURE OF FIXTURES TO BE CONSTRUCTED USING PLYWOOD, PARTICLE BOARD, OR MEDIUM DENSITY FIBER BOARD AS REQUIRED.

NOTE: G.C. TO MECHANICALLY SECURE/ADHERE ALL MILLWORK DIRECTLY TO CONCRETE FLOOR.

THE GENERAL CONTRACTOR IS TO PROVIDE GROMMET HOLE(S) IN COUNTER PER THE DIRECTION OF REGIONAL MANAGER OR TIM WEST.

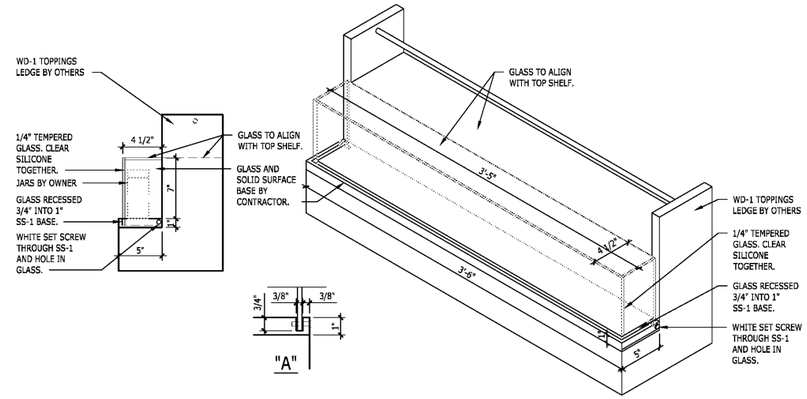

8 TOPPINGS LEDGE DETAIL
1 1/2"=1'-0"

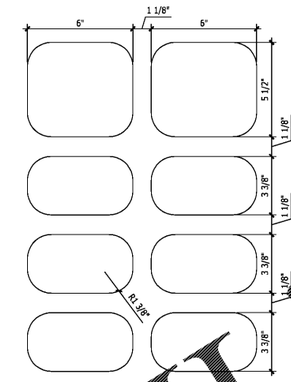

7 CUTOUT DETAIL
3"=1'-0"

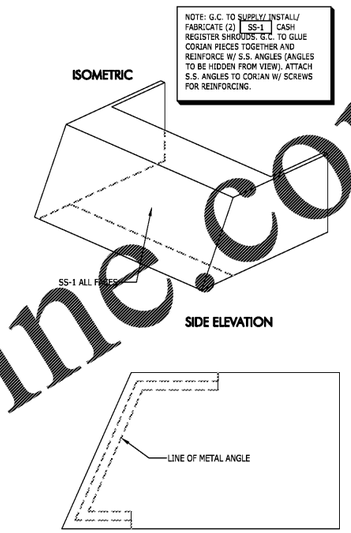

6 POS SHROUD DETAIL
1'=1'-0"

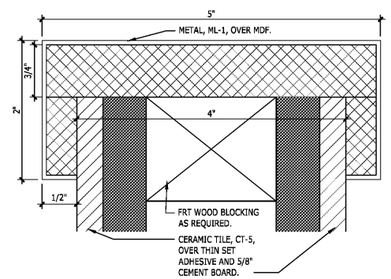

9 WALL CAP
1'-0"=1'-0"

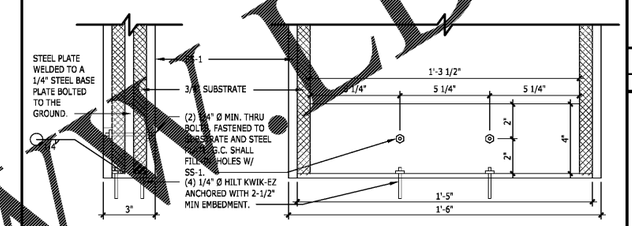

3 HIGH TOP TABLE ANCHORING DETAIL
3"=1'-0"

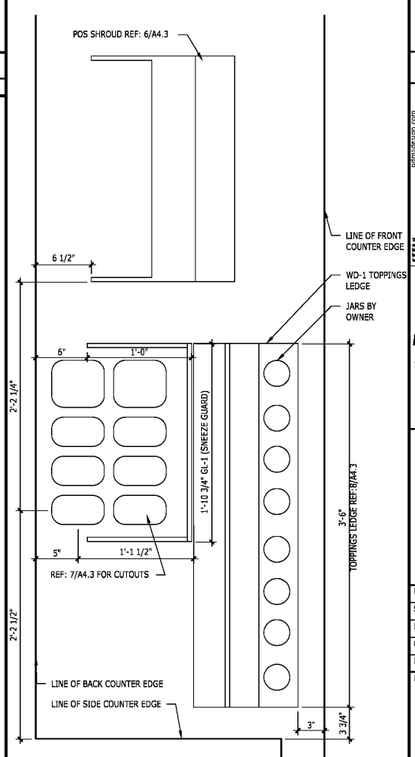

1 CUTOUT DETAIL
1 1/2"=1'-0"

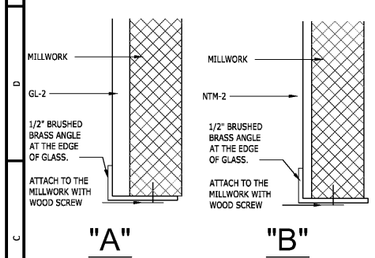

5 MILLWORK TRANSTION DETIAL
1'=1'-0"

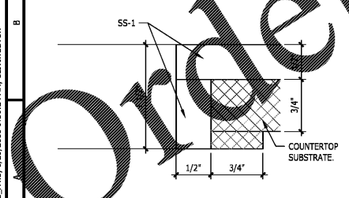

4 COUNTER EDGE DETAIL
1'=1'-0" @TRASH CAN

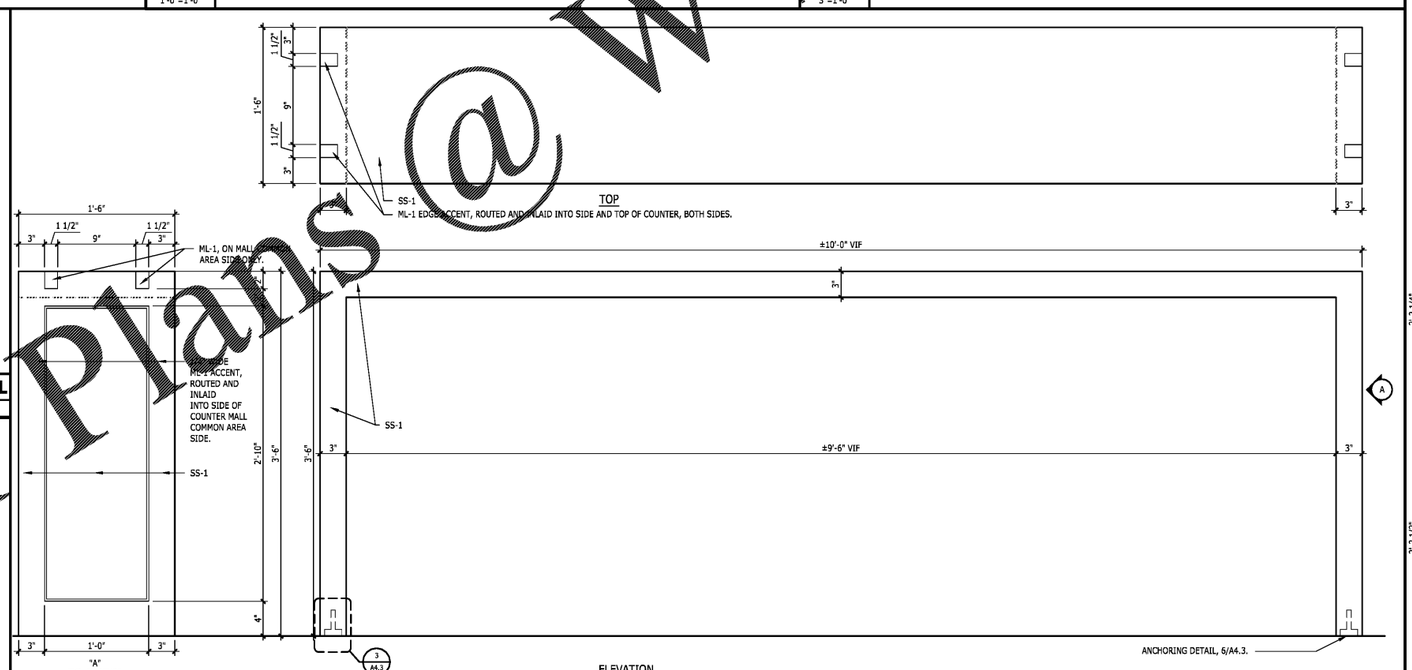

2 HIGH TOP TABLE ELEVATION
1 1/2"=1'-0"

Häagen-Dazs

SHOP# 1306
SPACE #1164
WEST TOWN MALL
7600 KINGSTON PIKE
KNOXVILLE, TN
37919

No.	Revisions	Date

pdms design group
pdmsdesign.com
2225 East Randol Mill Road, Suite #300
Arlington, Texas 76011
817.633.4200 p • 817.633.4153 f

This document contains information proprietary to PDMS Design Group and is furnished in confidence for the limited purpose of estimating, bidding, review or construction. This document or its contents may not be used, reproduced or disclosed to any other person or entity not authorized to utilize it for other purposes and may not be used or disclosed to others without the prior written consent of PDMS Design Group.

mrb
MICHAEL R. BLACK, AIA
2225 E. RANDOL MILL RD., SUITE 300
ARLINGTON, TEXAS 76011
817.701.4819
TENNESSEE REG. NO.: 104432

MICHAEL R. BLACK
REGISTERED ARCHITECT
AGRICULTURE
COMMERCE
NO. 00104431
STATE OF TENNESSEE

Project No.	180165
Scale	AS NOTED
Drawn	XXX
Checked	RER
Date	06/29/2018

Drawing Title

COUNTER SECTIONS

Drawing No. **A4.3**

V:\180165\180165_A4.3. 6/29/2018 9:30:24 AM, CLIVINGSTON

Order Plans @ www.LDLine.com