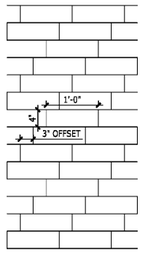

CT-5 WALL TILE PATTERN

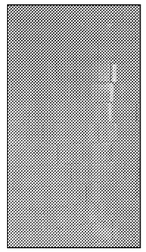

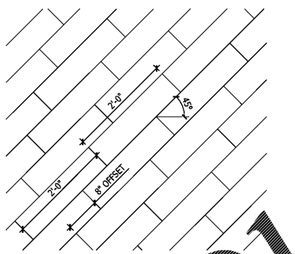

CT-4 WALL TILE PATTERN

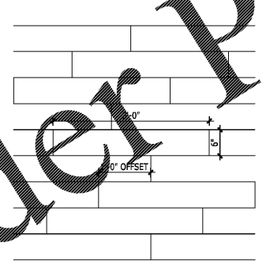

CT-2 FLOOR/WALL TILE PATTERN

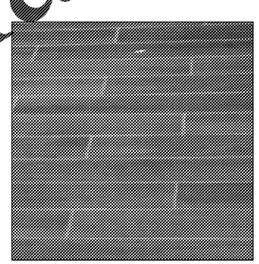

6 TILE PATTERN DETAIL

3/4"=1'-0"

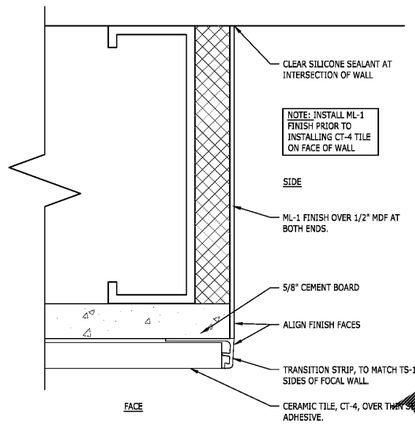

5 DETAIL

1'-0"=1'-0"

@ RETURN OF MENU WALL - BOTH ENDS OF WALL

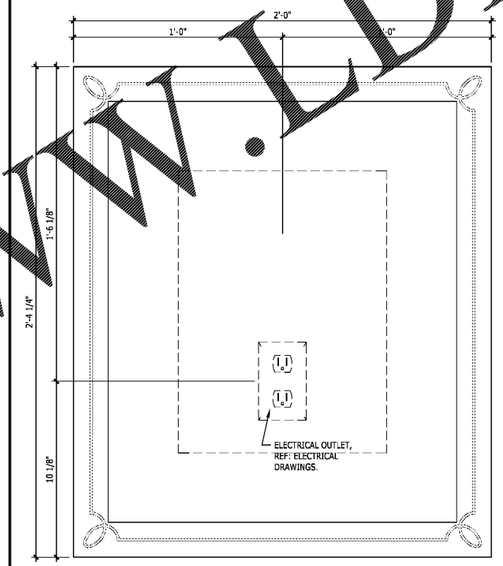

4 TRANSLITE BOX ELECTRICAL DETAIL

3"=1'-0"

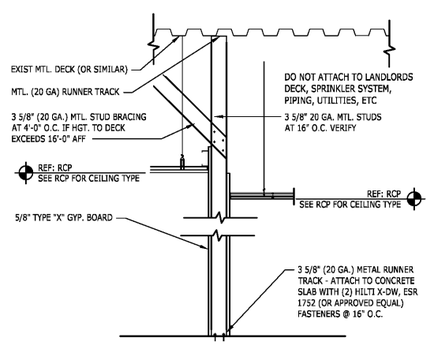

2 WALL SECTION

3/4"=1'-0"

@SUPPORT ROOM WALL

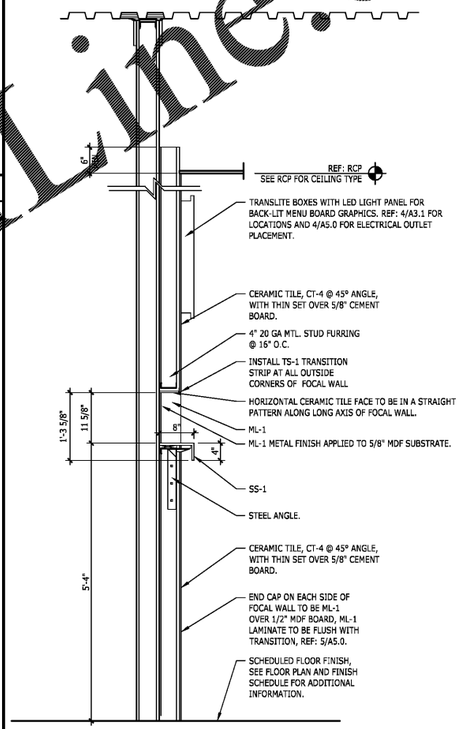

3 WALL SECTION

3/4"=1'-0"

@ MENU WALL

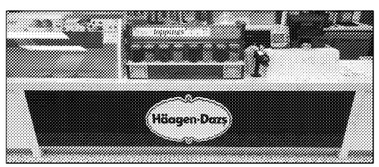

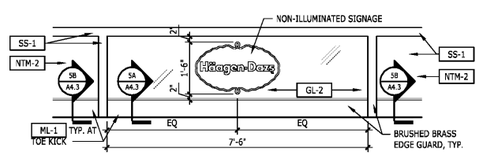

1 ENLARGED ELEVATION

3/4"=1'-0"

@COUNTER FRONT

Order Plans @ www.LDLine.com

Häagen-Dazs

SHOP# 1306
SPACE #1164
WEST TOWN MALL
7600 KINGSTON PIKE
KNOXVILLE, TN
37919

Date
Revisions
No.

pdms design group
pdmsdesign.com
2225 East Randol Mill Road, Suite #300
Arlington, Texas 76011
817.633.4200 p • 817.633.4153 f

The document contains information proprietary to PDMS Design Group and is furnished in confidence for the limited purpose of construction, bidding, review, or construction. This document is not currently to be used for any other purpose and may not be reproduced or disclosed to others without the prior written consent of PDMS Design Group.

MICHAEL R. BLACK, AIA
2225 E. RANDOL MILL RD., SUITE 300
ARLINGTON, TEXAS 76011
817.701.4819
TENNESSEE REG. NO.: 104432

Project No.	180165
Scale	NO SCALE
Drawn	CAL
Checked	RER
Date	06/29/2018

Drawing Title

WALL SECTIONS & DETAILS

Drawing No. **A5.0**

V:\180165\180165_A5.0. 6/29/2018 5:30:29 AM. CLAYINGSTON