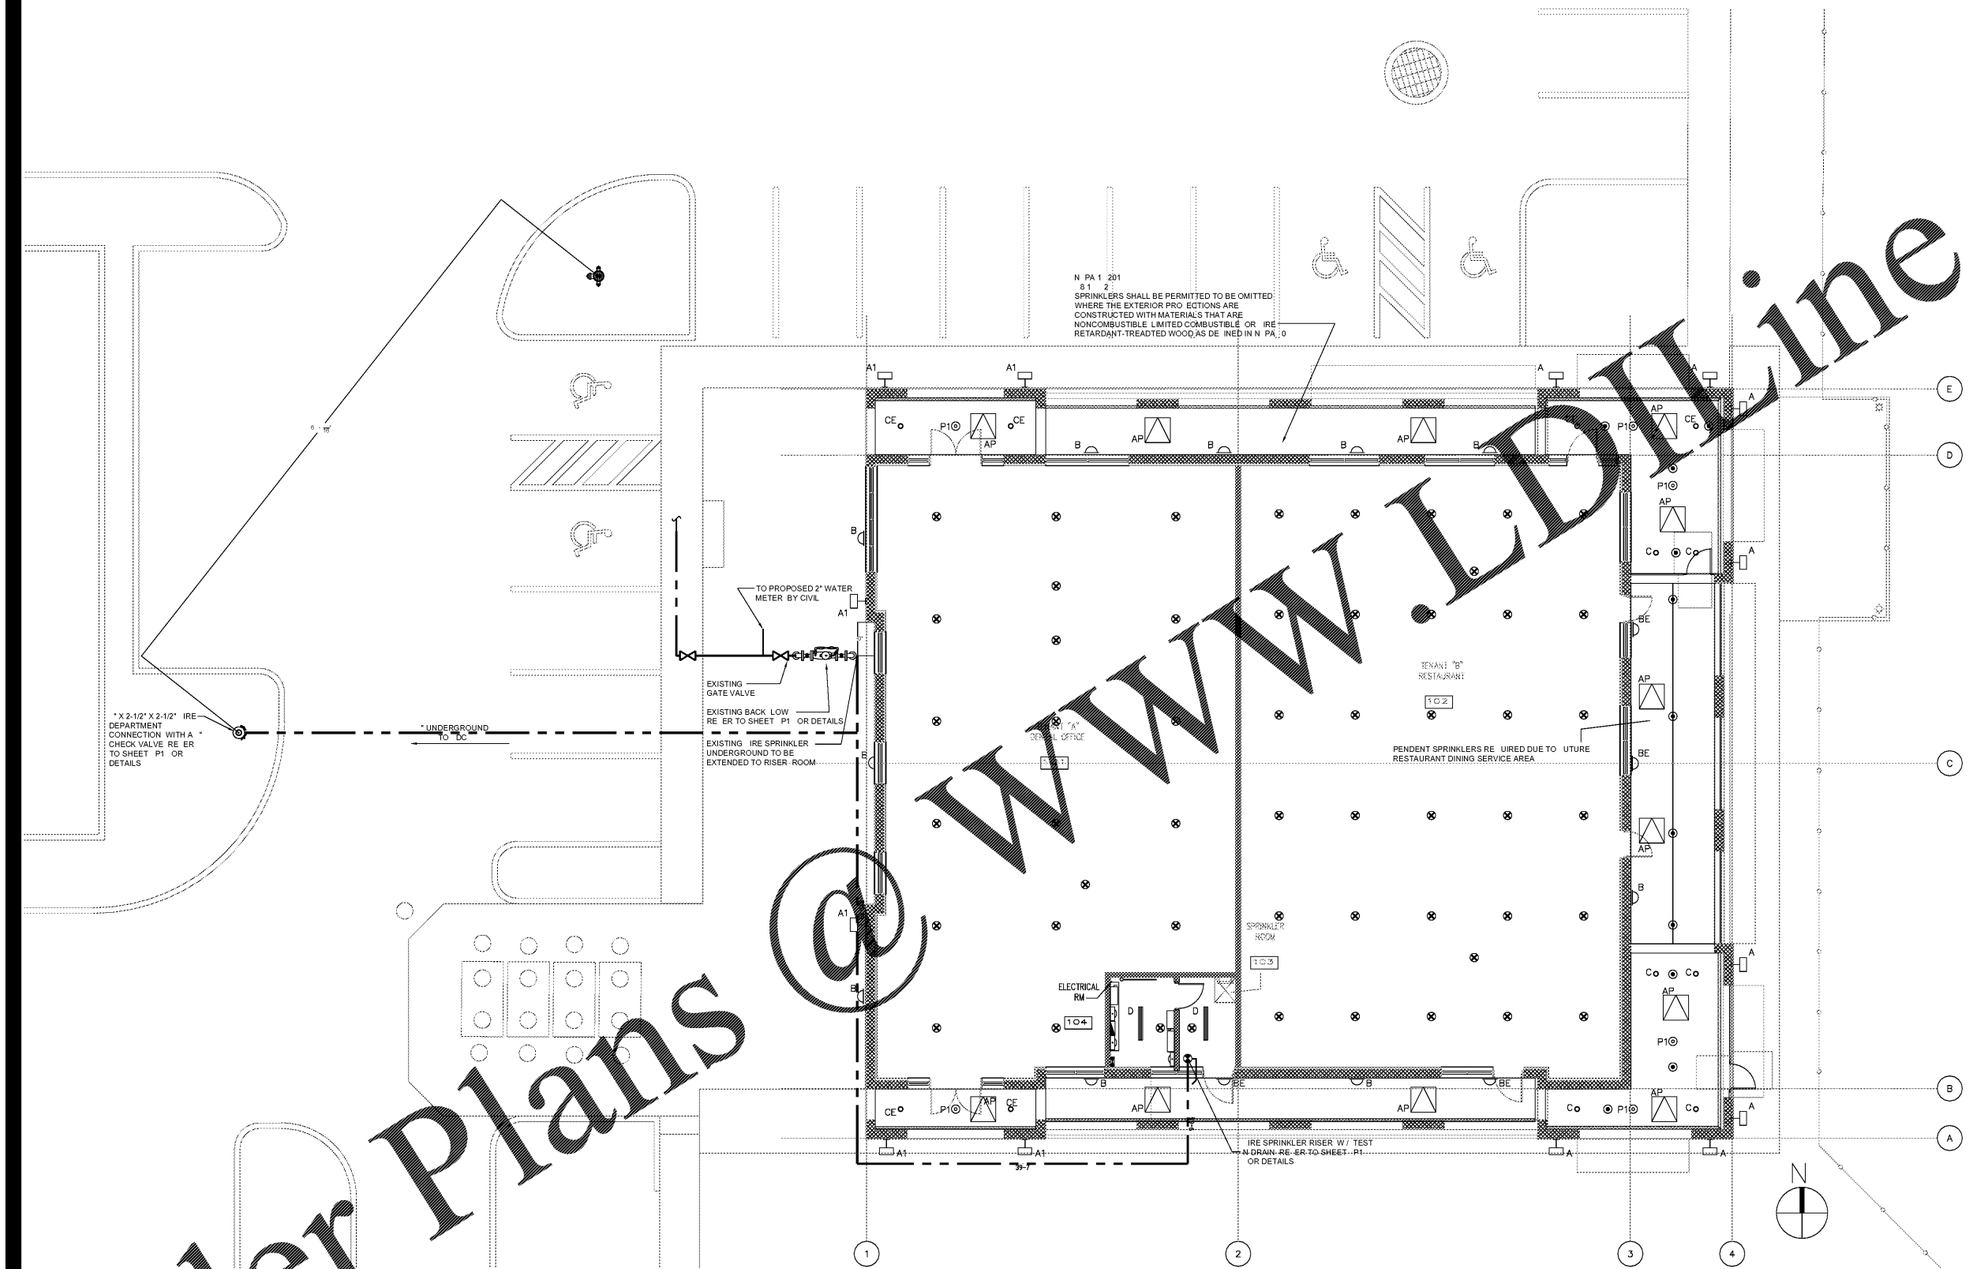

FIRE SPRINKLER PLAN

SCALE: 1/8" = 1'-0"

B&K PROJECT#: 2018-0035
PROJECT MANAGER: JUAN J. BEDOYA

06/21/2018
DATE

B&K Engineering Group
2701 NW BOCA RATON BLVD
SUITE 100
BOCA RATON, FL 33431
MECH DEPT.
TEL:561-716-7120
ELEC DEPT.
TEL:954-644-9612
CERTIFICATION OF AUTHORIZATION NO. 31989

PRIOR TO SUBMITTING THE BID, THE CONTRACTOR SHALL FIELD VERIFY ALL EXISTING CONDITIONS AND INFORM THE ARCHITECT AND THE ENGINEER OF ANY DISCREPANCY BETWEEN THESE DOCUMENTS AND THE EXISTING CONDITIONS AND SHALL INCLUDE IN THE BID TO CORRECT THE SAME AS DIRECTED. THE ENGINEER(S) ARE NOT RESPONSIBLE FOR ANY ADDITIONAL COSTS RESULTING FROM VERIFIABLE EXISTING CONDITIONS DISCOVERED AFTER CONTRACT HAS BEEN AWARDED. NO CHANGES SHALL BE MADE TO THESE PLANS WITHOUT PRIOR APPROVAL FROM THE ENGINEER OF RECORD. ALL CHANGES SHALL BE SUBMITTED FOR REVIEW PRIOR TO INSTALLATION. NOT FOR BID UNTIL PERMIT HAS BEEN ISSUED.

SBLM

Owner
SHOP CORE PROPERTIES
1677 Fellowship Road, Suite 116
Mount Laurel, NJ 08054
Telephone (856) 780-4460
Fax

Architect
SBLM Architects
11430 N. Kendall Drive, Suite 310
Miami, FL 33176
Telephone 305 412 9187
Fax 305 412 6731
www.sblm.com

Consultants
Civil
Langan Engineering

Structural
Bliss & Nyitray, Inc.

Electrical/Mechanical/Plumbing
B&K Engineering Group

Revisions/Issues

06/21/18 PERMIT SET

Key Plan

Seal

James L. Cohen AR0015903

Project Title
SOUTHERN PALM CROSSING
BUILDING SHELL
11001-11161 Southern Blvd.
Royal Palm Beach , FL. 33411

Job Number017512.00

Drawing
FIRE SPRINKLER PLAN

Scale AS SHOWN
Drawing Date 06/21/18

Drawing No.

FS1.2

Sheet Of