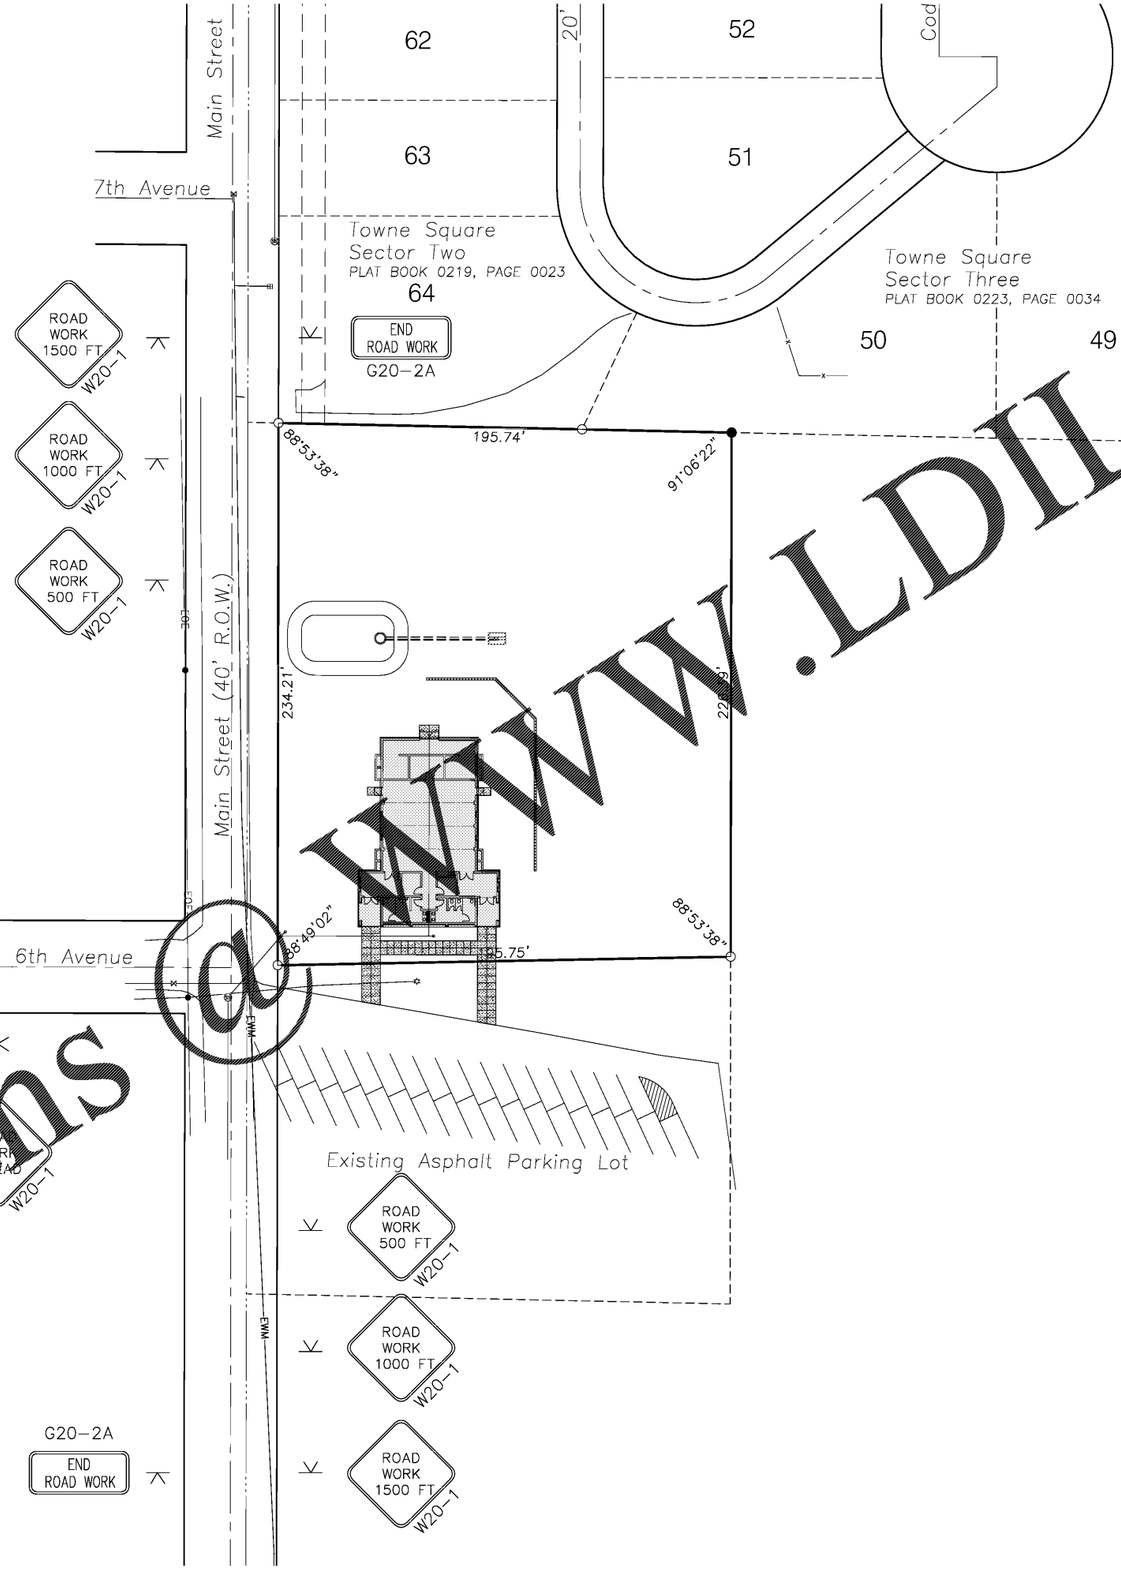

TRAFFIC CONTROL PLAN

1"=30'

0 30' 60'

Order Plans @ WWW.LDILine.com

File Name: n:\jobs\XXXX\XX-XXX*.dwg

SENTELL ENGINEERING
CIVIL . STRUCTURAL . ENVIRONMENTAL . SURVEYING
639 Black Bears Way
Tuscaloosa, AL 35401
Phone (205) 752-3564
www.sentell.net

SEAL

ALABAMA REGISTERED No. 10503 PROFESSIONAL ENGINEER GILBERT L. SENTELL

JEFFERSON COUNTY

FULTONDALE STORM SHELTER
FULTONDALE, ALABAMA

NO.	DESCRIPTION	DATE

DRAWN : GLS
CHECKED : GLS
DATE : 1-19-17
JOB NO : 15-211
SHEET : C13