PLUMBING SCHEDULE				
ITEM	DESCRIPTION	MANUFACTURER	MODEL	REMARKS
P1	H.C. WATER CLOSET	MANSFIELD	137-160	WHITE C965 12" R.I. 18" HIGH H.C. W/ WHITE SEAT & LID. USE STANDARD COMPONENTS
P2	WATER CLOSET	MANSFIELD	135-160	WHITE C938 12" R.I. W/ WHITE SEAT & LID. USE STANDARD COMPONENTS
P3	URINAL	MANSFIELD	410	ADA URINAL - SIPHON - JET WHITE URINAL W/ FLUSH VALVE C199
P4	URINAL	MANSFIELD	475 SUBURBAN	WHITE URINAL W/ FLUSH VALVE C199
P5	LAVATORIES	ELJER	051-2964	20 1/2"x27" VITREOUS CHINA 4" CENTERS - WHITE W/ Z1231-79 LAVATORY CARRIER W/ DELTA 27T3834 FAUCETS
P6	ELECTRIC WATER HEATER	GE / RHEEM OR EQUAL	GE 02P06SAG / RHEEM 81VP2S OR EQUAL	2.5 GAL. 1400 WATT ~ 120 VOLT, 1 PHASE 1 - #12 CU THHN/THWN HOT LEG & 1 - #12 CU THHN/THWN NEUTRAL WITH #12 CU GROUND IN 1/2" CONDUIT W/ OVERFLOW PAN UNDERNEATH
P7	H.C. DRINKING FOUNTAIN	OASIS	P8AC	P8AC IS A SINGLE LEVEL UNIT W/ FRONT AND SIDE PUSH PADS, MEETS ADA STANDARDS

PLUMBING FIXTURE RUN OUT SCHEDULE					
		WATER			
ITEM	DESCRIPTION	COLD	HOT	WASTE	VENT
P1	H.C. WATER CLOSET	1/2"		3"	4"
P2	WATER CLOSET	1/2"		3"	4"
P3	URINAL	1/2"		3"	
P4	URINAL	1/2"		3"	4"
P5	LAVATORIES	1/2"	1/2"	1 1/2"	1 1/2"
P6	ELECTRIC WATER HEATER	3/4"		1 1/2"	1 1/2"
P7	H.C. DRINKING FOUNTAIN	1/2"		1 1/2"	1 1/2"

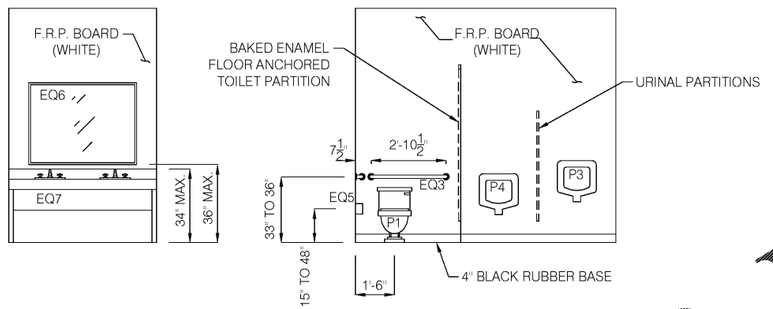

MENS RESTROOM

SCALE: 3/8" = 1'-0"

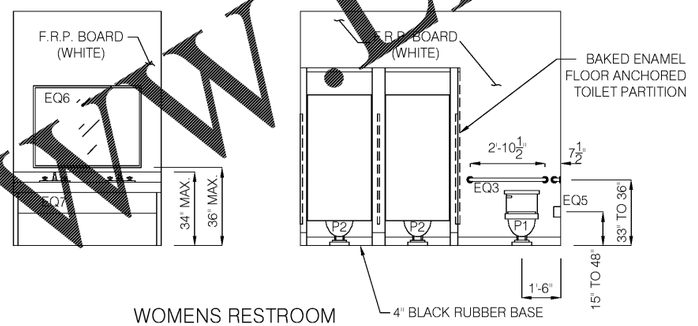

WOMENS RESTROOM

SCALE: 3/8" = 1'-0"

GENERAL NOTES:

1. ALL GYP. BOARD WALLS 1/2" THICK.

2. ALL WALLS UNLESS NOTED ARE TO BE EXPOSED CONCRETE PAINTED.

3. CONTRACTOR SHALL PROVIDE SOLID WOOD BLOCKING IN WALLS FOR ANCHORAGE OF SINKS, MIRRORS, PARTITIONS, ETC.

4. INTERIOR WALL CONSTRUCTION SHALL BE METAL FRAMING 25 GAUGE AT 16" ON CENTER.

5. F.R.P. BOARD SHALL BE INSTALLED USING ALL EDGE, CORNER & JOINT MATERIALS OF THE SAME COLOR.

FLOOR PLAN SHEDULES

1/4" = 1'-0"

HOWARD P. WHITE, Architect AIA
4131 HILLSBORO DR.
TUSCALOOSA, ALABAMA 35404
205-799-1289
email: hpwo@att.net

SEAL:

STATE of ALABAMA
Howard P. White
1358
Tuscaloosa, AL
REGISTERED ARCHITECT

JEFFERSON COUNTY

FULTONDALE STORM SHELTER
FULTONDALE, ALABAMA

NO.	DATE	DESCRIPTION: Revision
1	2-5-18	

DRAWN : GLS
CHECKED : GLS
DATE : 1-19-17
JOB NO : 15-211
SHEET : A2

File Name n:\jobs\2015\15-211\15-211 Safe Room.dwg

WWW.LDILine.com
Order Plans @ W