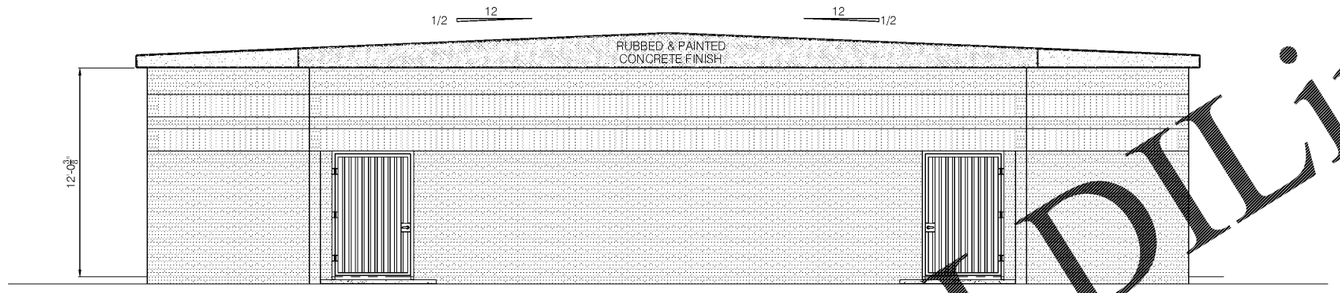

REAR ELEVATION
SCALE: 1/4" = 1'-0"

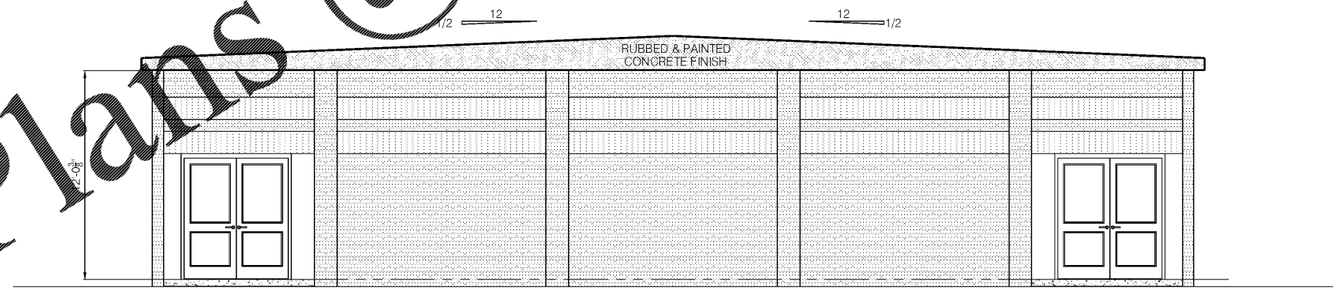

FRONT ELEVATION
SCALE: 1/4" = 1'-0"

ELEVATIONS
1/4" = 1'-0"

Order Plans @ WWW.LDLine.com

File Name n:\Jobs\2015\15-211\15-211 Safe Room.dwg

HOWARD P. WHITE, Architect AIA
4131 HILLSBORO DR.
TUSCALOOSA, ALABAMA 35404
205-799-1289
email: hpwo@att.net

SEAL:

STATE of ALABAMA
Howard P. White
1258
Tuscaloosa, AL
REGISTERED ARCHITECT

JEFFERSON COUNTY
FULTONDALE STORM SHELTER
FULTONDALE, ALABAMA

NO.	DATE:	DESCRIPTION:
1	2-5-18	REVISION

DRAWN : GLS
CHECKED : GLS
DATE : 1-19-17
JOB NO : 15-211
SHEET : A5