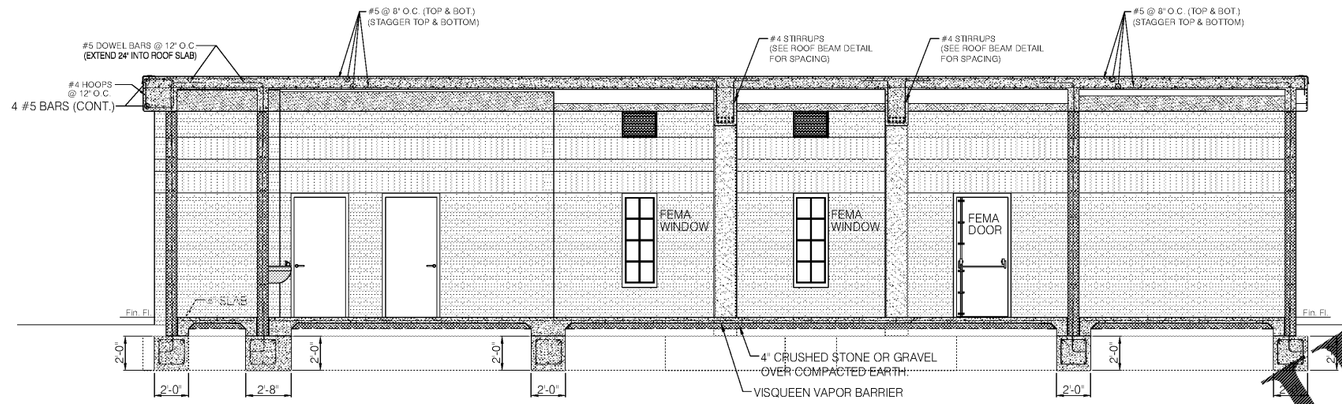

DETAIL SECTION "G"
SCALE: 1/4" = 1'-0"

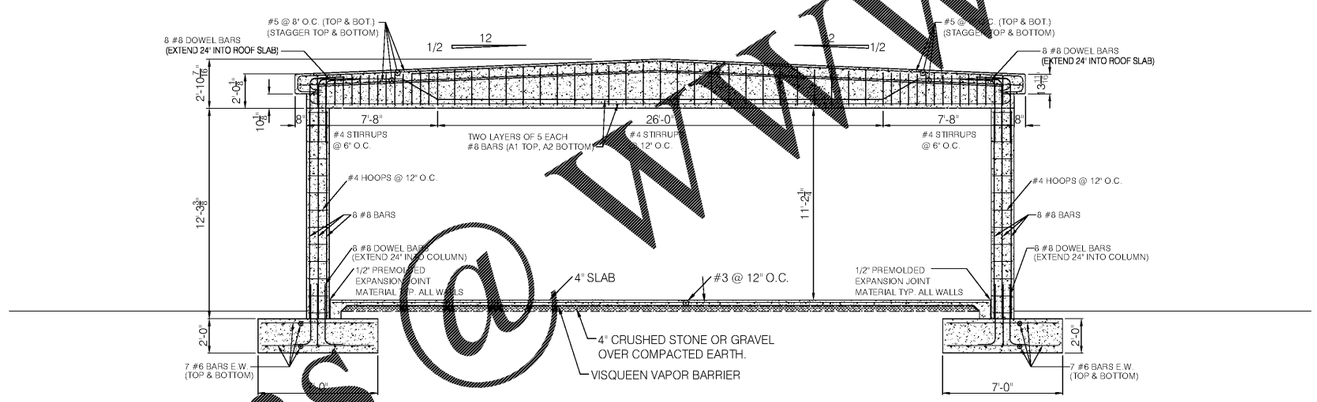

ROOF BEAM & FRAME DETAIL
SCALE: 1/4" = 1'-0"

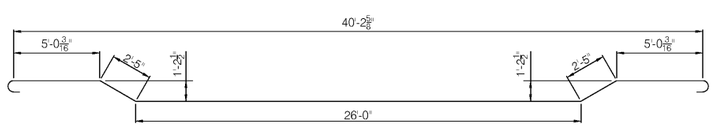

#8 ROOF BEAM BARS "A1"
SCALE: 1/4" = 1'-0"

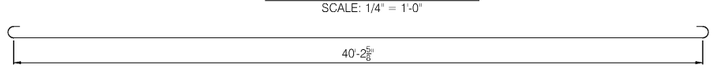

#8 ROOF BEAM BARS "A2"
SCALE: 1/4" = 1'-0"

STRUCTURAL DETAILS

1/4" = 1'-0"

SENTELL ENGINEERING
CIVIL . STRUCTURAL . ENVIRONMENTAL . SURVEYING
639 Black Bears Way
Tuscaloosa, AL 35401
Phone (205) 752-5564
www.sentell.net

SEAL:

ALABAMA
No. 10503
PROFESSIONAL ENGINEER
GILBERT L. SENTELL

JEFFERSON COUNTY

FULTONDALE STORM SHELTER
FULTONDALE, ALABAMA

NO.	DATE	DESCRIPTION REVISION
1	2-5-18	

DRAWN : GLS
CHECKED : GLS
DATE : 1-19-17
JOB NO : 15-211
SHEET : S8

File Name n:\jobs\2015\15-211\15-211 Safe Room.dwg

Order Plans @ WWW.LDILine.com