NOTES: (THIS SHEET ONLY)

1. GENERAL: ALL EMERGENCY EGRESS LIGHT FIXTURES, ELCU NORMAL POWER SENSING CIRCUIT, AND EXIT SIGNS SHALL BE UNSWITCHED.
2. GENERAL: CLASSROOM LIGHTS SHALL SWITCH FRONT TWO ROWS OF LIGHTS, CLOSEST TO MARKER BOARD AND INTERACTIVE PROJECTOR, ON ONE SWITCH AND BACK ROW OF LIGHTS ON OTHER FOR CLASSROOM A/V MODE LIGHTING . EXISTING LIGHTING FIXTURES ARE AS SHOWN IN CLASSROOMS.
3. INTERCEPT EXISTING LIGHTING CIRCUITS IN ABOVE CEILING LIGHTING JUNCTION BOXES TO PROVIDE ROW SWITCHING AS NOTED. UTILIZE #12, #120, 1/2"C TO EXTEND AND MAKE CONNECTION TO EXISTING 277V LIGHTING CIRCUIT.
4. PROVIDE LINE VOLTAGE OCCUPANCY SENSOR AS SHOWN. INTERCEPT EXISTING CIRCUIT UTILIZING #12, #120, 1/2"C. MAKE ALL CONNECTIONS.
5. PROVIDE NEW LIGHT SWITCH CONDUCTOR IN EXISTING 1/2" RACEWAY FOR ROW SWITCHING AS NOTED. THE NEW CONDUCTOR SHALL BE ROUTED WITH THE EXISTING CONDUCTORS TO REMAIN IN PLACE. PROTECT EXISTING CONDUCTORS DURING INSTALLATION.
6. CONTRACTOR SHALL UTILIZE #12, #120, 1/2"C AND MAKE CONNECTION TO EXISTING 277V EGRESS LIGHTING CIRCUIT.
7. PROVIDE NEW SWITCHES IN EXISTING RECESSED SWITCH LOCATION. CUT, PATCH AND PAINT WALLS TO INSTALL NEW MULTI-GANG SWITCH BOX FOR ADDITIONAL SWITCH IN EXISTING WALLS. UTILIZE EXISTING 81/4WALL RACEWAY SYSTEM TO ROUTE NEW CONDUCTORS FOR ROW SWITCHING.

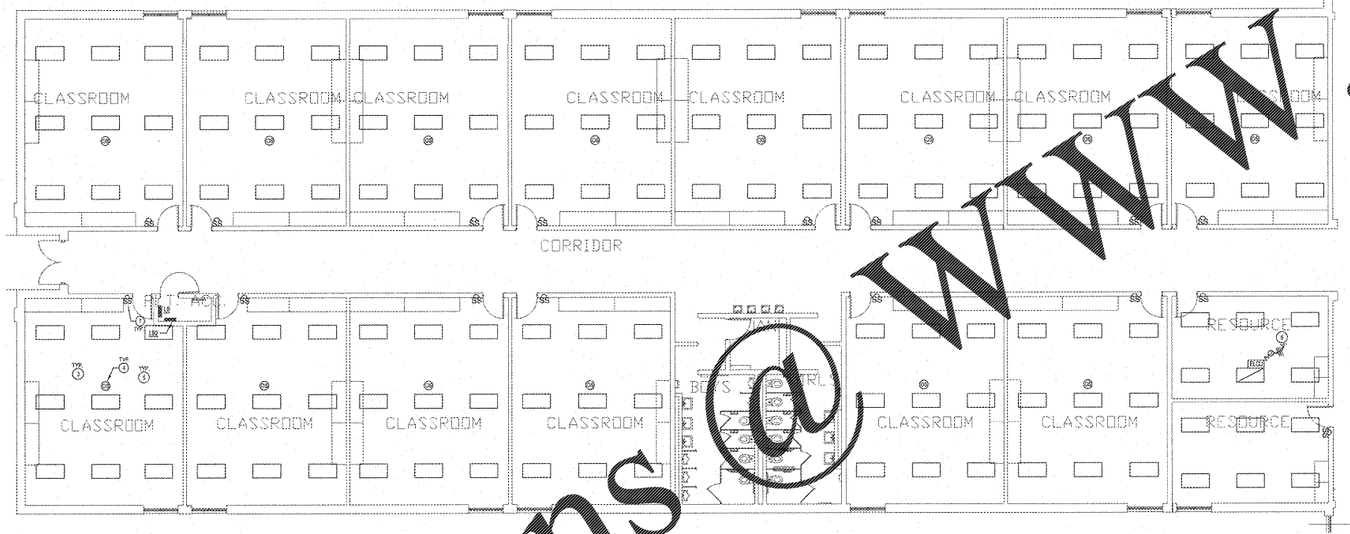

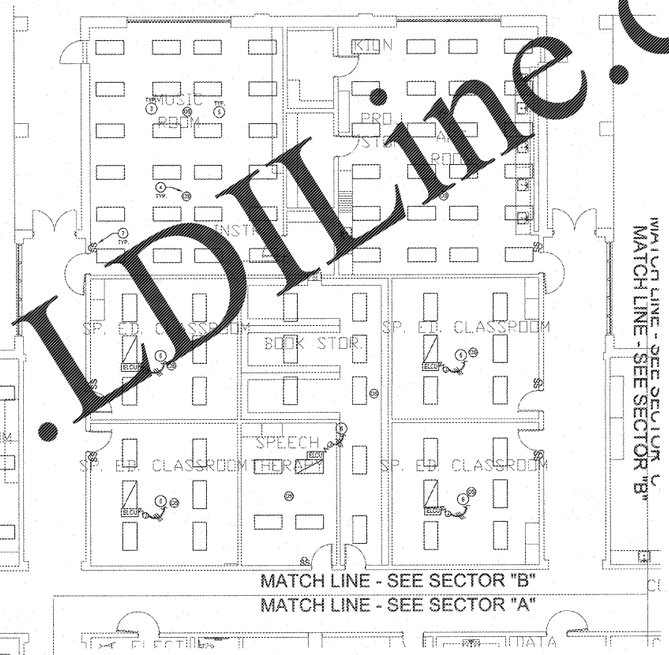

ELECTRICAL NEW WORK LIGHTING PLAN - SECTOR 'B'

SCALE: 1/8"=1'-0"

NOTE TO CONTRACTOR CONCERNING PROJECT PHASING:

THE WORK SPECIFIED ON THE DRAWINGS AND SPECIFICATIONS ILLUSTRATES THE COMPLETED CONTRACTUAL REQUIREMENTS. THIS PROJECT IS PHASED IN MULTIPLE PHASES. THE AREA OF EACH PHASE IS DESCRIBED IN THE ARCHITECTURAL DOCUMENTS AND THE CONTRACTOR SHALL REVIEW THESE PHASING REQUIREMENTS. CONTRACTOR SHALL INCLUDE IN HIS BID ALL COSTS REQUIRED TO ACCOMPLISH THE CONTRACT IN PHASES. THE CONTRACT DOCUMENTS DO NOT DESCRIBE THE SPECIFIC WORK REQUIRED BY THE CONTRACTOR TO PERFORM THE PROJECT IN PHASES, BUT CONTRACTOR SHALL PREPARE PHASING PLAN AND SUBMIT TO ARCHITECT/ENGINEER AND HENRY COUNTY MAINTENANCE DEPARTMENT PRIOR TO BEGINNING WORK.

GENERAL LIGHTING NOTE

EXISTING 277V LIGHTING CIRCUITS WITHIN BUILDING SHALL BE UTILIZED TO POWER NEW LIGHTING. SOME AREAS REQUIRE REWORK OF LIGHTING CIRCUIT WITHIN SPACES SHALL OTHERS MAY CONNECT DIRECTLY TO EXISTING SWITCHED CIRCUITS. UNDER THIS PROJECT OCCUPANCY SENSORS AND DEDICATED LIGHTING CONTROL PANELS SHALL BE INSTALLED. THE EXISTING COMMON AREA LIGHTING CIRCUITS SHALL BE INTERCEPTED WITHIN ELECTRICAL ROOM AND REROUTED VIA NEW DEDICATED LIGHTING CONTROL PANEL. EXISTING CONDUIT AND WIRING MAY BE UTILIZED WHERE IT MEETS THIS SPECIFICATION.

Order Plans @ WWW.LDLine.com

REVISIONS/ISSUANCES

NO.	DATE	DESCRIPTION

KEYPLAN

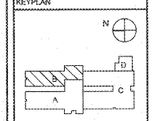

AH&P CONSULTING ENGINEERS
ANDREWS, HAMMOCK & POWELL, INC.
250 Charter Lane
Suite 120
MACON, GEORGIA 31210
MACON (478) 405-8201
FAX (478) 405-8210
WWW.AHPENGR.COM

GEORGIA REGISTERED ENGINEER

STATE OF GEORGIA L. KEVIN SMITH JR. REGISTERED ARCHITECT

Manley Spangler Smith Architects
A Professional Corporation

525 East Taylor St.
P.O. Box 880
Griffin, Georgia 30224

Office 770.227.5473
Fax 770.228.3442

PROJECT:
RENOVATIONS, MODIFICATIONS, & ADDITIONS TO HENRY COUNTY SCHOOLS - GROUP 10
WOODLAND ELEMENTARY SCHOOL (ITEM A)

CLIENT:
HENRY COUNTY BOARD OF EDUCATION

SHEET TITLE:
ELECTRICAL NEW WORK LIGHTING PLAN - SECTOR 'B'

I.U.: 86
F.T.E.: 875
FACILITY CODE: 075-0106

© 2018 Manley Spangler Smith Architects, PC

PROJECT NUMBER:	2017314
DATE:	06.07.18
SCALE:	1/8"=1'-0"
DRAWN BY:	AJS
CHECKED BY:	NHG

SHEET NO.:
E102