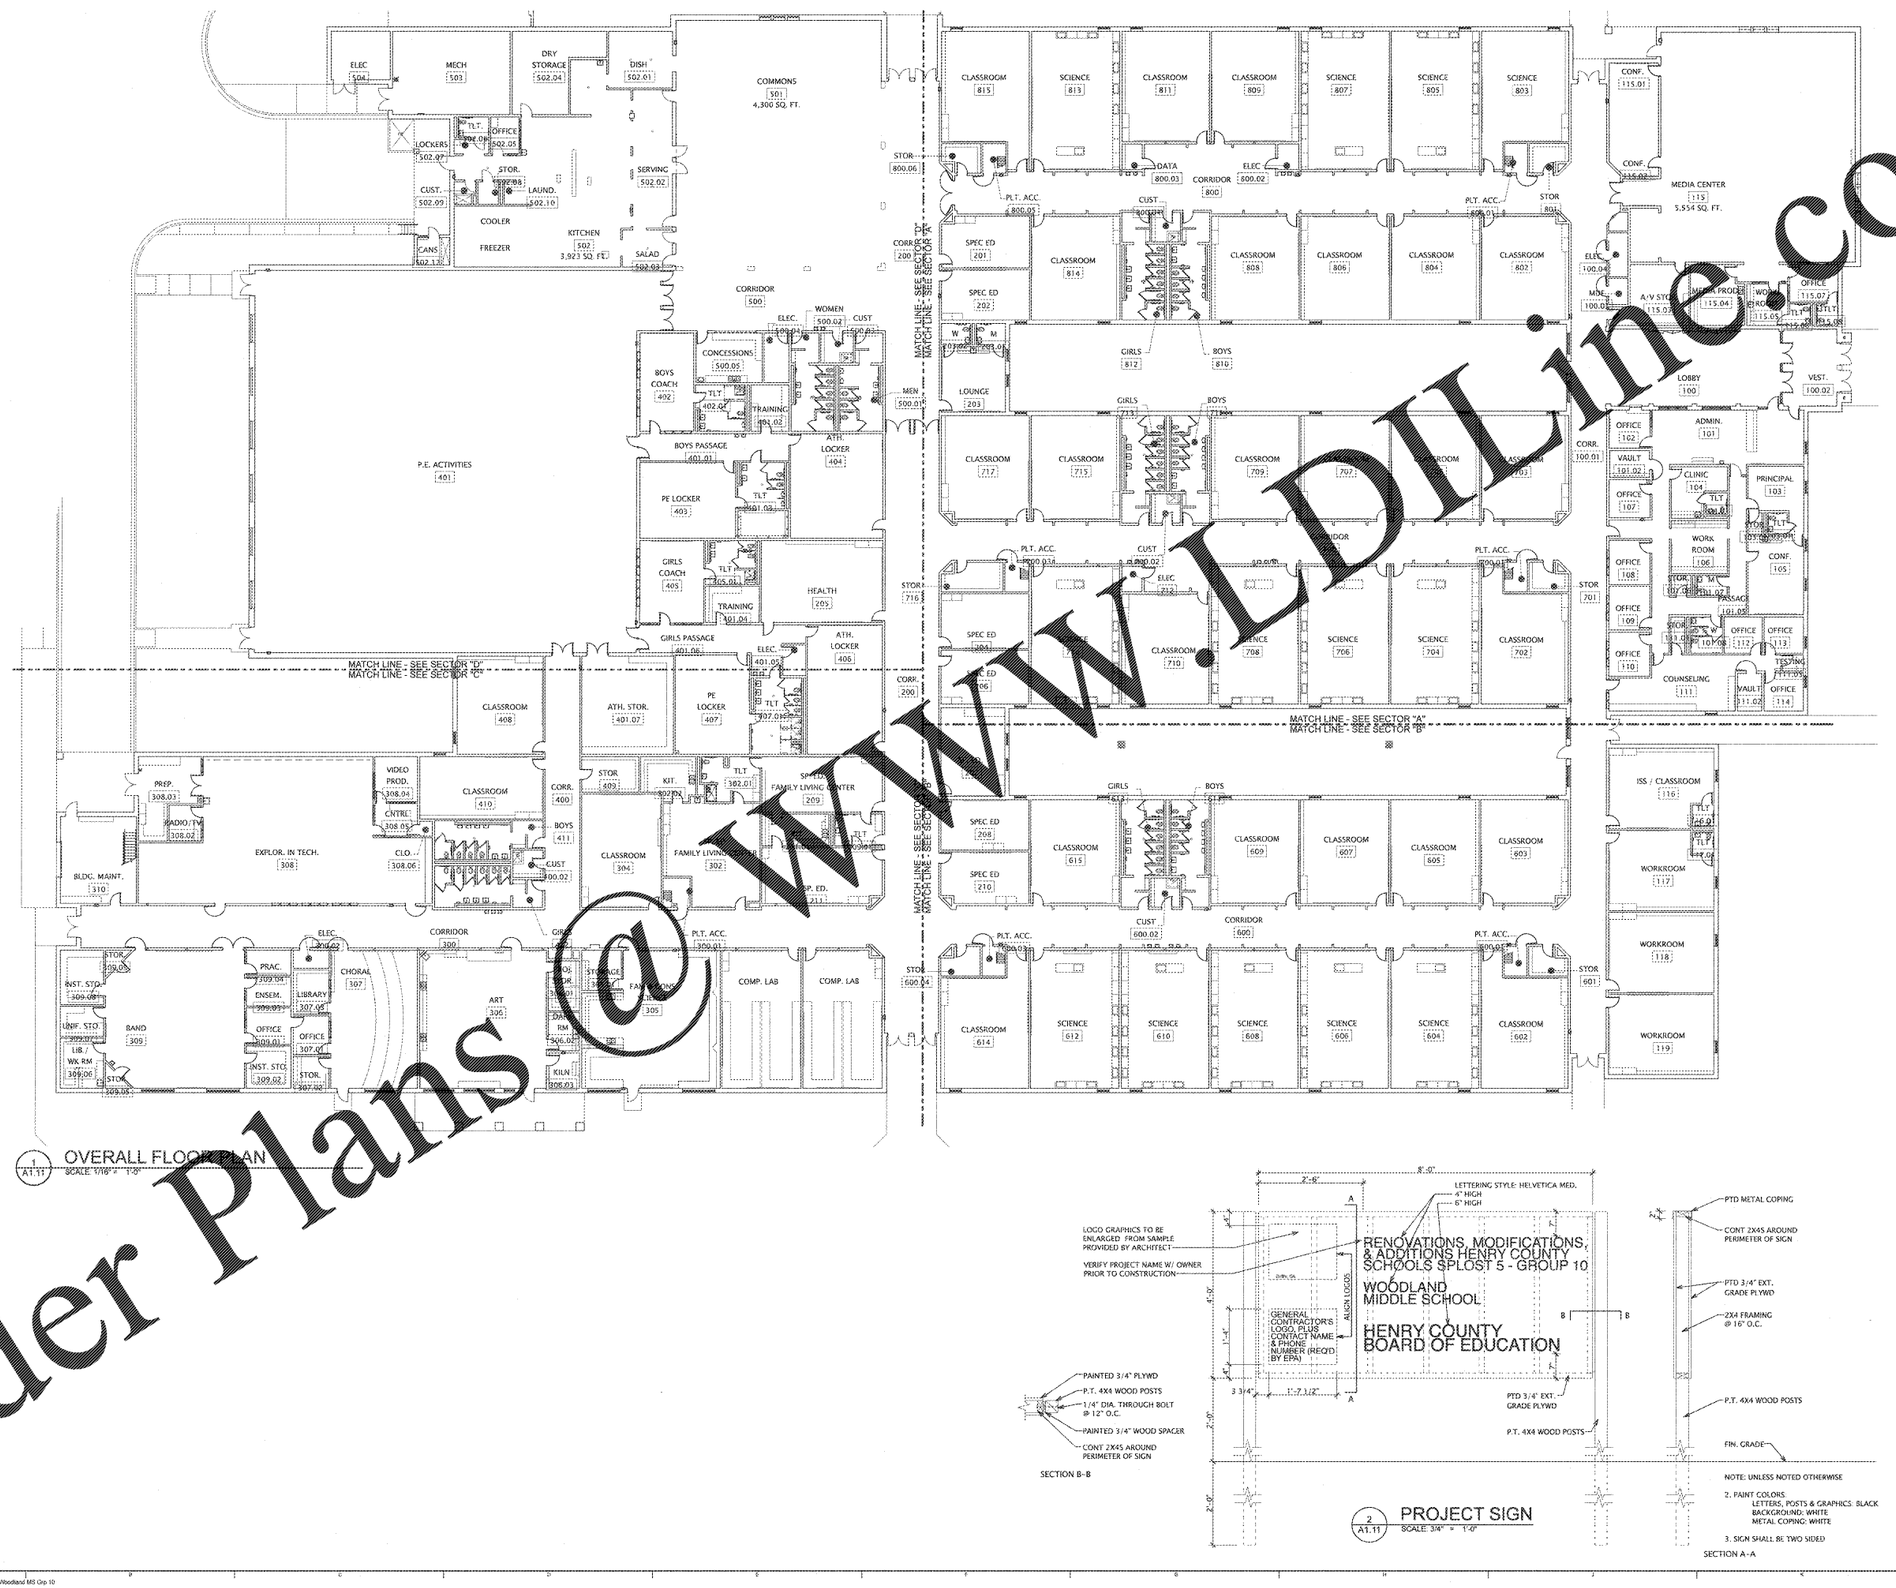

1 A1.11 OVERALL FLOOR PLAN
SCALE: 1/16" = 1'-0"

SECTION B-B

2 A1.11 PROJECT SIGN
SCALE: 3/4" = 1'-0"

SECTION A-A

NOTE: UNLESS NOTED OTHERWISE
2. PAINT COLORS:
LETTERS, POSTS & GRAPHICS: BLACK
BACKGROUND: WHITE
METAL COPING: WHITE
3. SIGN SHALL BE TWO SIDED

REVISIONS/ISSUANCES

NO.	DATE	DESCRIPTION

KEYPLAN

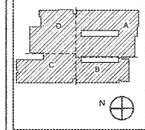

N

Manley Spangler Smith Architects
A Professional Corporation

525 East Taylor St.
P.O. Box 880
Griffin, Georgia 30224

Office 770.227.6473
Fax 770.228.3442

PROJECT:
RENOVATIONS, MODIFICATIONS, & ADDITIONS TO HENRY COUNTY SCHOOLS - GROUP 10
WOODLAND MIDDLE SCHOOL (ITEM B)

CLIENT:
HENRY COUNTY BOARD OF EDUCATION

SHEET TITLE:
OVERALL PLAN

I.U. : 55
F.T.E. : 867
FACILITY CODE: 875-0308

© 2018 Manley Spangler Smith Architects, PC

PROJECT NUMBER:	2017318
DATE:	06.07.18
SCALE:	AS NOTED
DRAWN BY:	JB
CHECKED BY:	RV

SHEET NO.: A1.11

Order Plans @ WWW.LDLine.com