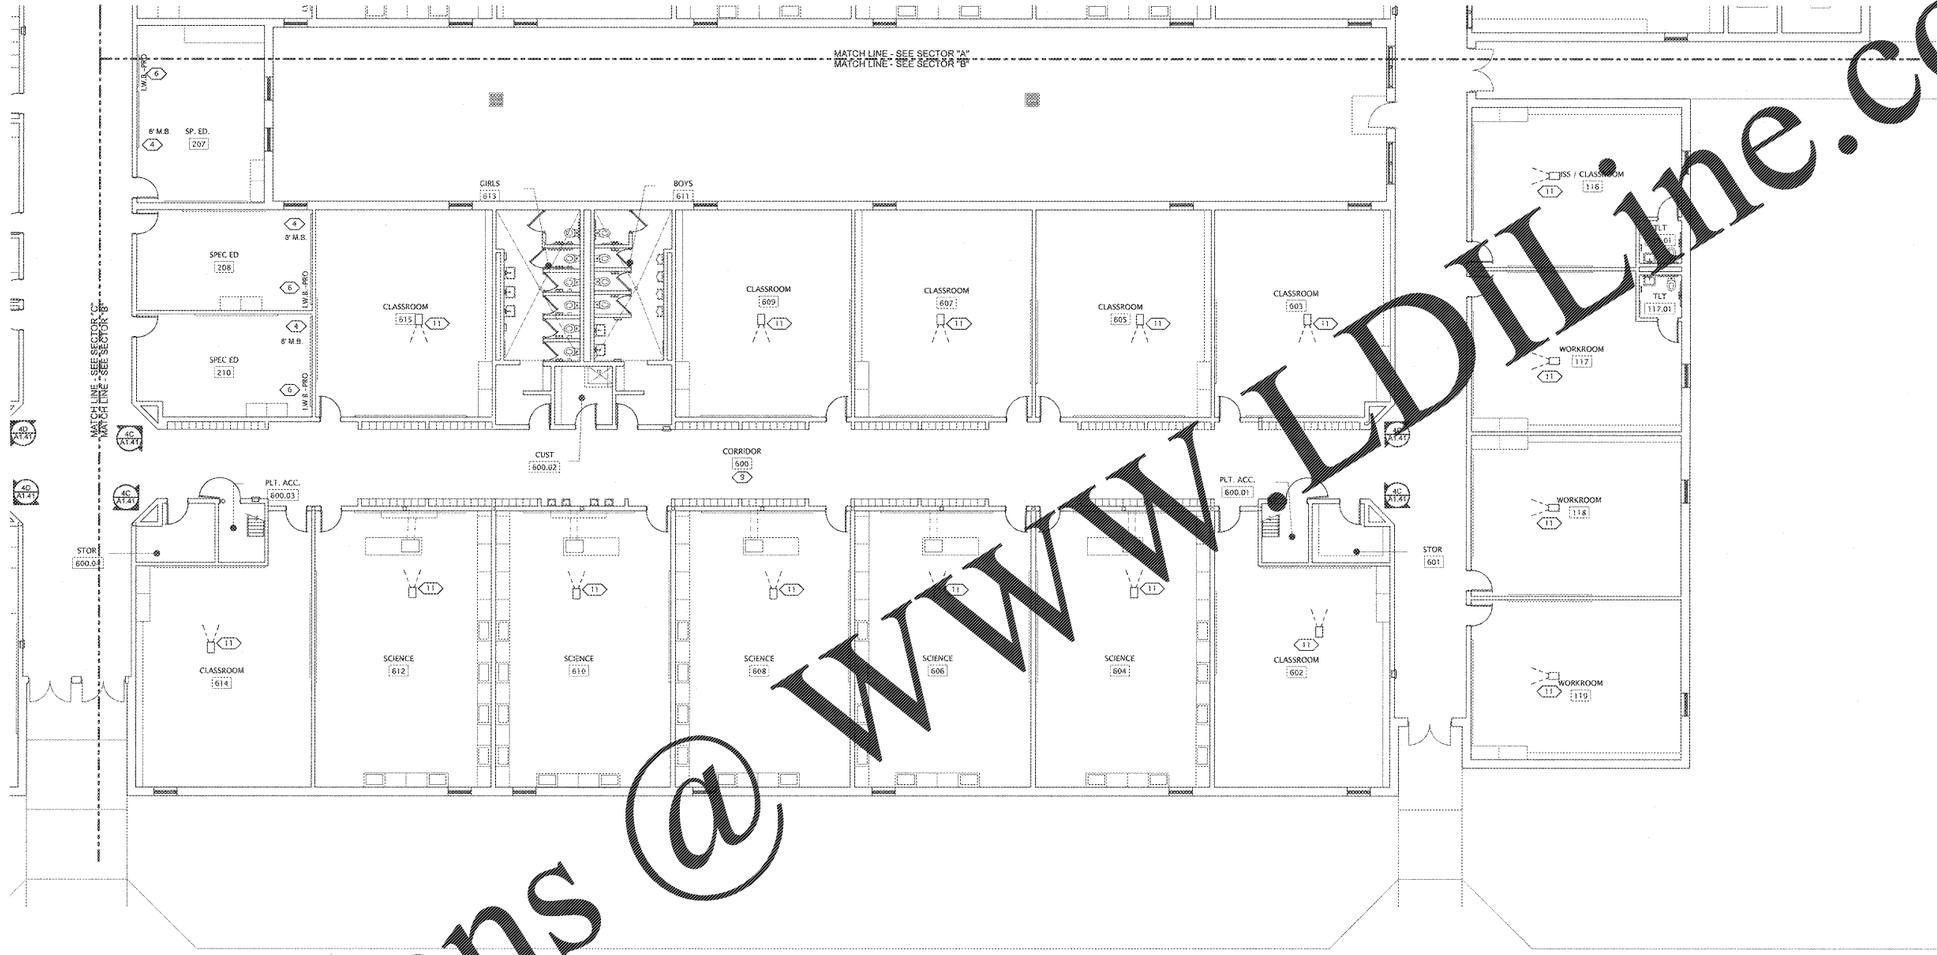

A1.22 FLOOR PLAN - SECTOR "B"
SCALE: 1/8" = 1'-0"

PLAN LEGEND

M.B., T.B., I.W.B. — MARKER BOARD OR TACKBOARD OR INTERACTIVE WHITEBOARD

XX / XXXX — ELEVATION MARKER

PARTITION TYPE SCHEDULE

PARTITION TYPE / PARTITION MODIFIER

MARK	SYMBOL	ASSEMBLY	NOTES
BL		6" CMU HEIGHT - 16" MIN. ABOVE CEILING	

GENERAL NOTES

1. PROVIDE EXTERIOR PAINT ON ALL METAL INCLUDING BUT NOT LIMITED TO, RAILINGS AND CANOPY STURUCTURES. SEE SPECIFICATIONS.
2. PROVIDE INTERIOR PAINT AS SCHEDULED. SEE FINISH NOTES ON THIS SHEET AND SPECIFICATIONS.
3. ALL MASONRY WALLS ARE TO BE RUNNING BOND UNLESS INDICATED OTHERWISE.
4. WHERE A SECTION OR DETAIL IS SHOWN ON DRAWINGS IT IS ASSUMED TO BE REPRESENTATIVE OF ALL LIKE OR SIMILAR CONDITIONS.

PLAN KEY NOTES

XX — PLAN KEY NOTE NUMBER

1. REWORK CEILING AND FLOOR FINISH, AND PATCH AND PAINT AS REQUIRED WHERE NEW DOOR AND PARTITION ARE INSTALLED.
2. NOT USED
3. NOT USED
4. PROVIDE NEW MARKER BOARD.
5. PROVIDE NEW TACK BOARD.
6. PROVIDE NEW INTERACTIVE WHITEBOARD.
7. TOOTH-IN NEW BRICK ABOVE DOCK. PROVIDE NEW DOCK BUMPERS 8' O.C. WITH EXTENSIONS, SEE SPECS.
8. PROVIDE NEW SECTION OF DISH TABLE BACK TO DISH WASHER, INCLUDE PREWASH SINK.
9. REFURBISH ALL EXISTING CORRIDOR LOCKERS IN ACCORDANCE WITH SPECIFICAION SECTION 105113.1, EXCEPT DO NOT PROVIDE NEW NUMBER PLATES (PROTECT EXISTING TO REMAIN) AND DO NOT SAND OR ELECTROSTATICALLY REFINISH THE INTERIOR SURFACES. .
10. NOT USED.
11. PROVIDE NEW PROJECTOR MOUNTED IN CEILING.

FINISH GENERAL NOTES

1. PROVIDE EXTERIOR PAINT ON ALL METAL INCLUDING BUT NOT LIMITED TO, RAILINGS, EXPOSED CONDUIT, EXP. SPRINKLER PIPING, AND CANOPY STRUCTURES. SEE SPECIFICATIONS.
2. PROVIDE INTERIOR PAINT IN ALL CORRIDORS, TOILET BATTERIES, COMMONS, KITCHEN SUITE AND SELECT CLASSROOM WALLS WHERE COMPUTER COUNTERS WERE REMOVED AND/OR IF PATCHING WAS REQUIRED FOR NEW ELECTRICAL OUTLETS ONLY. PAINTING INCLUDES WALLS, VERTICAL AND/OR HORIZONTAL GYP. BD. SURFACES, RAILINGS, WINDOW AND DOOR FRAMES. SEE SPECIFICATIONS.
3. ACCENT PAINTING TO INCLUDE: ALL METAL DOOR AND VIEW WINDOW FRAMES, ALL METAL WINDOW FRAMES IN WOOD DOORS AND CORRIDOR GRAPHICS.
4. PROVIDE NEW SMOOTH RUBBER TILE (RT-1) PATCH AND NEW 4" RESILIENT BASE (RB) IN EXPLOR. IN TECH. RM. 308 WHERE LECTURE PLATFORM AND CASEWORK WERE REMOVED.
5. PATCH SMOOTH RUBBER TILE (RT-1) IN ROOMS 301 AND 303.
6. SEE KEY NOTES AND SPECIFICATIONS FOR REFURBISHING OF CORRIDOR LOCKERS
7. REWORK CEILING AND FLOOR FINISH, AND PATCH AND PAINT AS REQUIRED WHERE NEW DOOR AND PARTITION ARE INSTALLED.

Order Plans @ WWW.LDLine.com

REVISIONS/ISSUANCES

NO.	DATE	DESCRIPTION

KEYPLAN

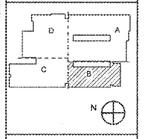

Manley Spangler Smith Architects
A Professional Corporation

525 East Taylor St.
P.O. Box 880
Griffin, Georgia 30224

Office 770.227.5473
Fax 770.228.3442

PROJECT:
RENOVATIONS, MODIFICATIONS, & ADDITIONS TO HENRY COUNTY SCHOOLS - GROUP 10
WOODLAND MIDDLE SCHOOL (ITEM B)

CLIENT:
HENRY COUNTY BOARD OF EDUCATION

SHEET TITLE:
FLOOR PLAN - SECTOR "B"

I.U. : 55
P.T.E. : 887
FACILITY CODE: 675-0308

© 2018 Manley Spangler Smith Architects, PC

PROJECT NUMBER:	2017316
DATE:	06.07.18
SCALE:	AS NOTED
DRAWN BY:	JS
CHECKED BY:	RV

SHEET NO.:
A1.22