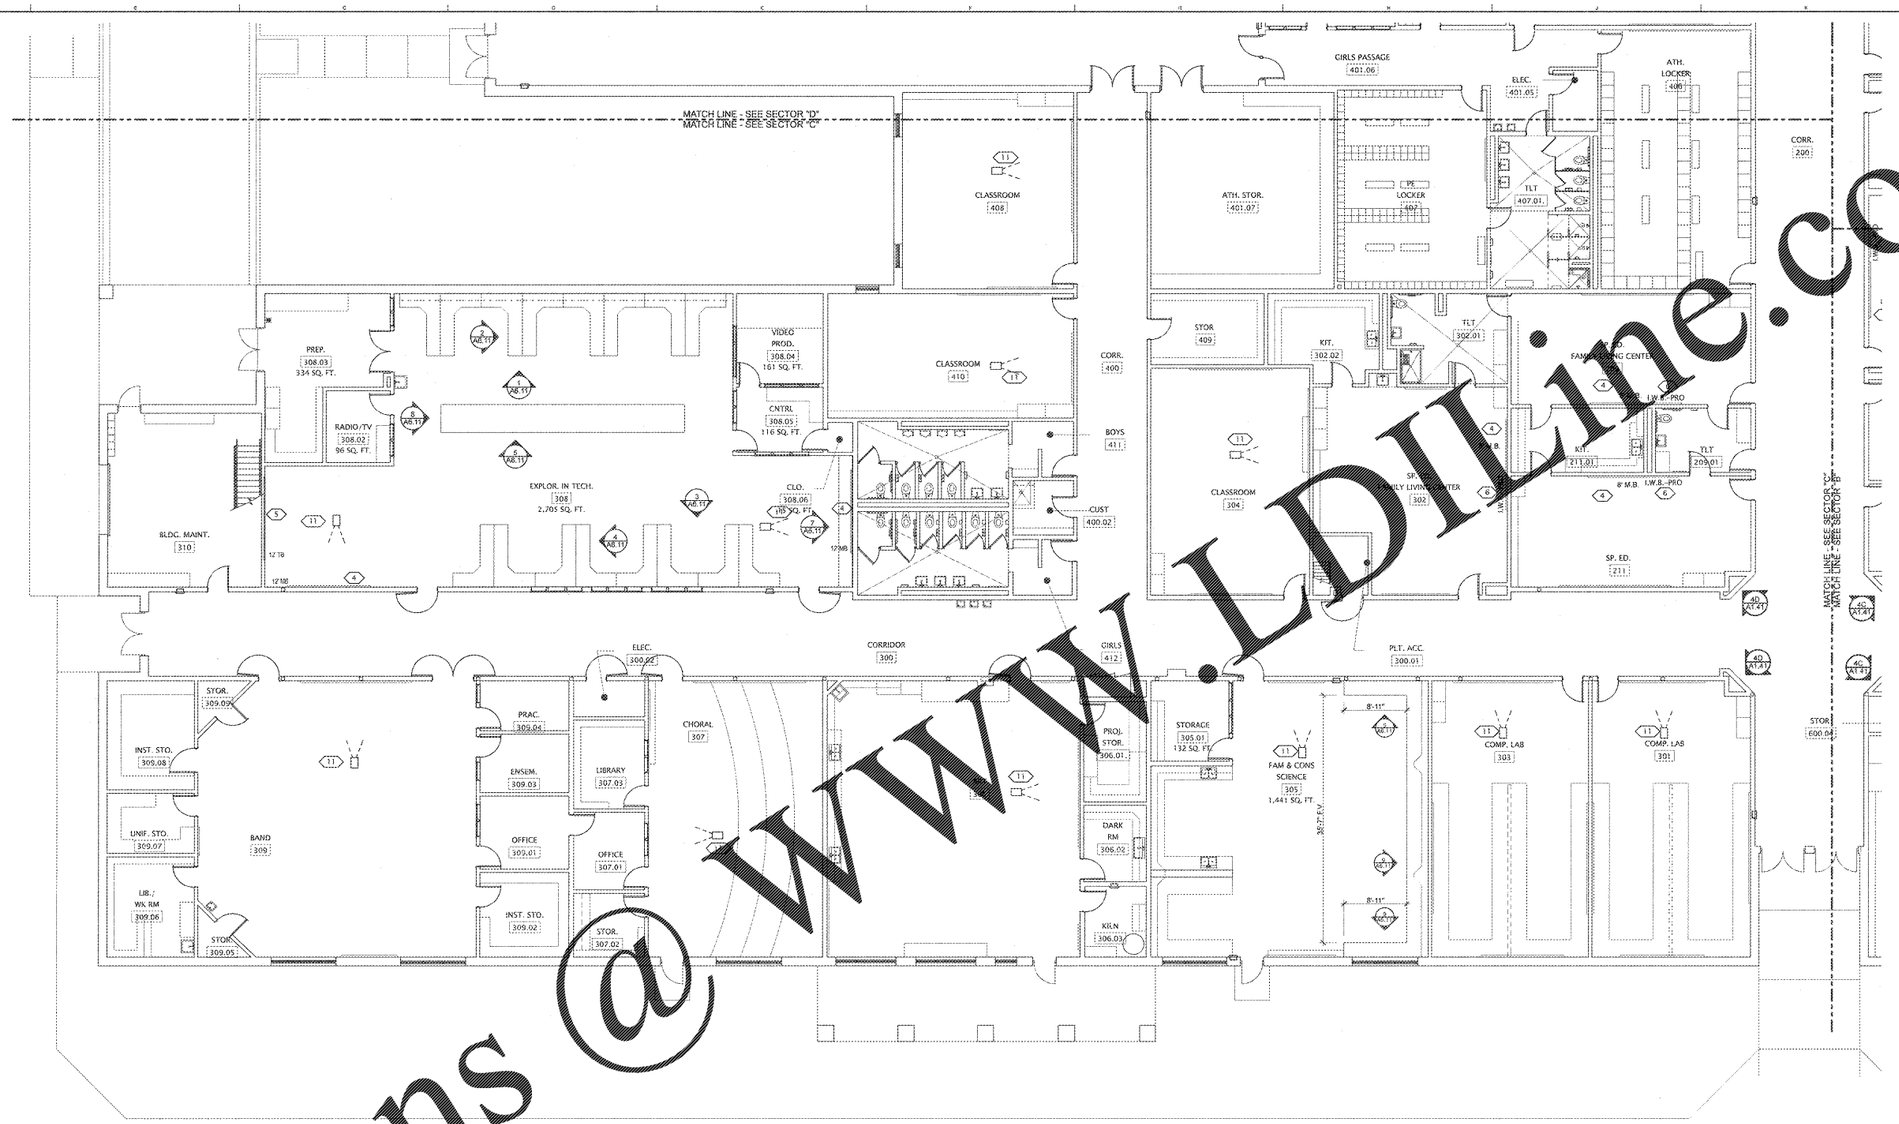

1 A1.23 FLOOR PLAN - SECTOR "C"
SCALE: 1/8" = 1'-0"

PLAN LEGEND

M.B. T.B. — MARKER BOARD OR TACKBOARD

XX XXXX — ELEVATION MARKER

SEE SHEET A1.22 FOR PARTITION TYPE SCHEDULE, GENERAL NOTES AND PLAN KEY NOTES

Order Plans @ WWW.LDLine.com

REVISIONS/ISSUANCES

NO	DATE	DESCRIPTION

KEYPLAN

Manley Spangler Smith Architects
A Professional Corporation

525 East Taylor St.
P.O. Box 880
Griffin, Georgia 30224

Office 770.227.5473
Fax 770.228.3442

PROJECT:
RENOVATIONS, MODIFICATIONS, & ADDITIONS TO HENRY COUNTY SCHOOLS - GROUP 10 WOODLAND MIDDLE SCHOOL (ITEM B)

CLIENT:
HENRY COUNTY BOARD OF EDUCATION

SHEET TITLE:
FLOOR PLAN - SECTOR "C"

I.U. : 55
F.T.E. : 887
FACILITY CODE: 675-0306

© 2016 Manley Spangler Smith Architects, PC

PROJECT NUMBER:	201731B
DATE:	06.07.18
SCALE:	AS NOTED
DRAWN BY:	JS
CHECKED BY:	RV

SHEET NO :
A1.23