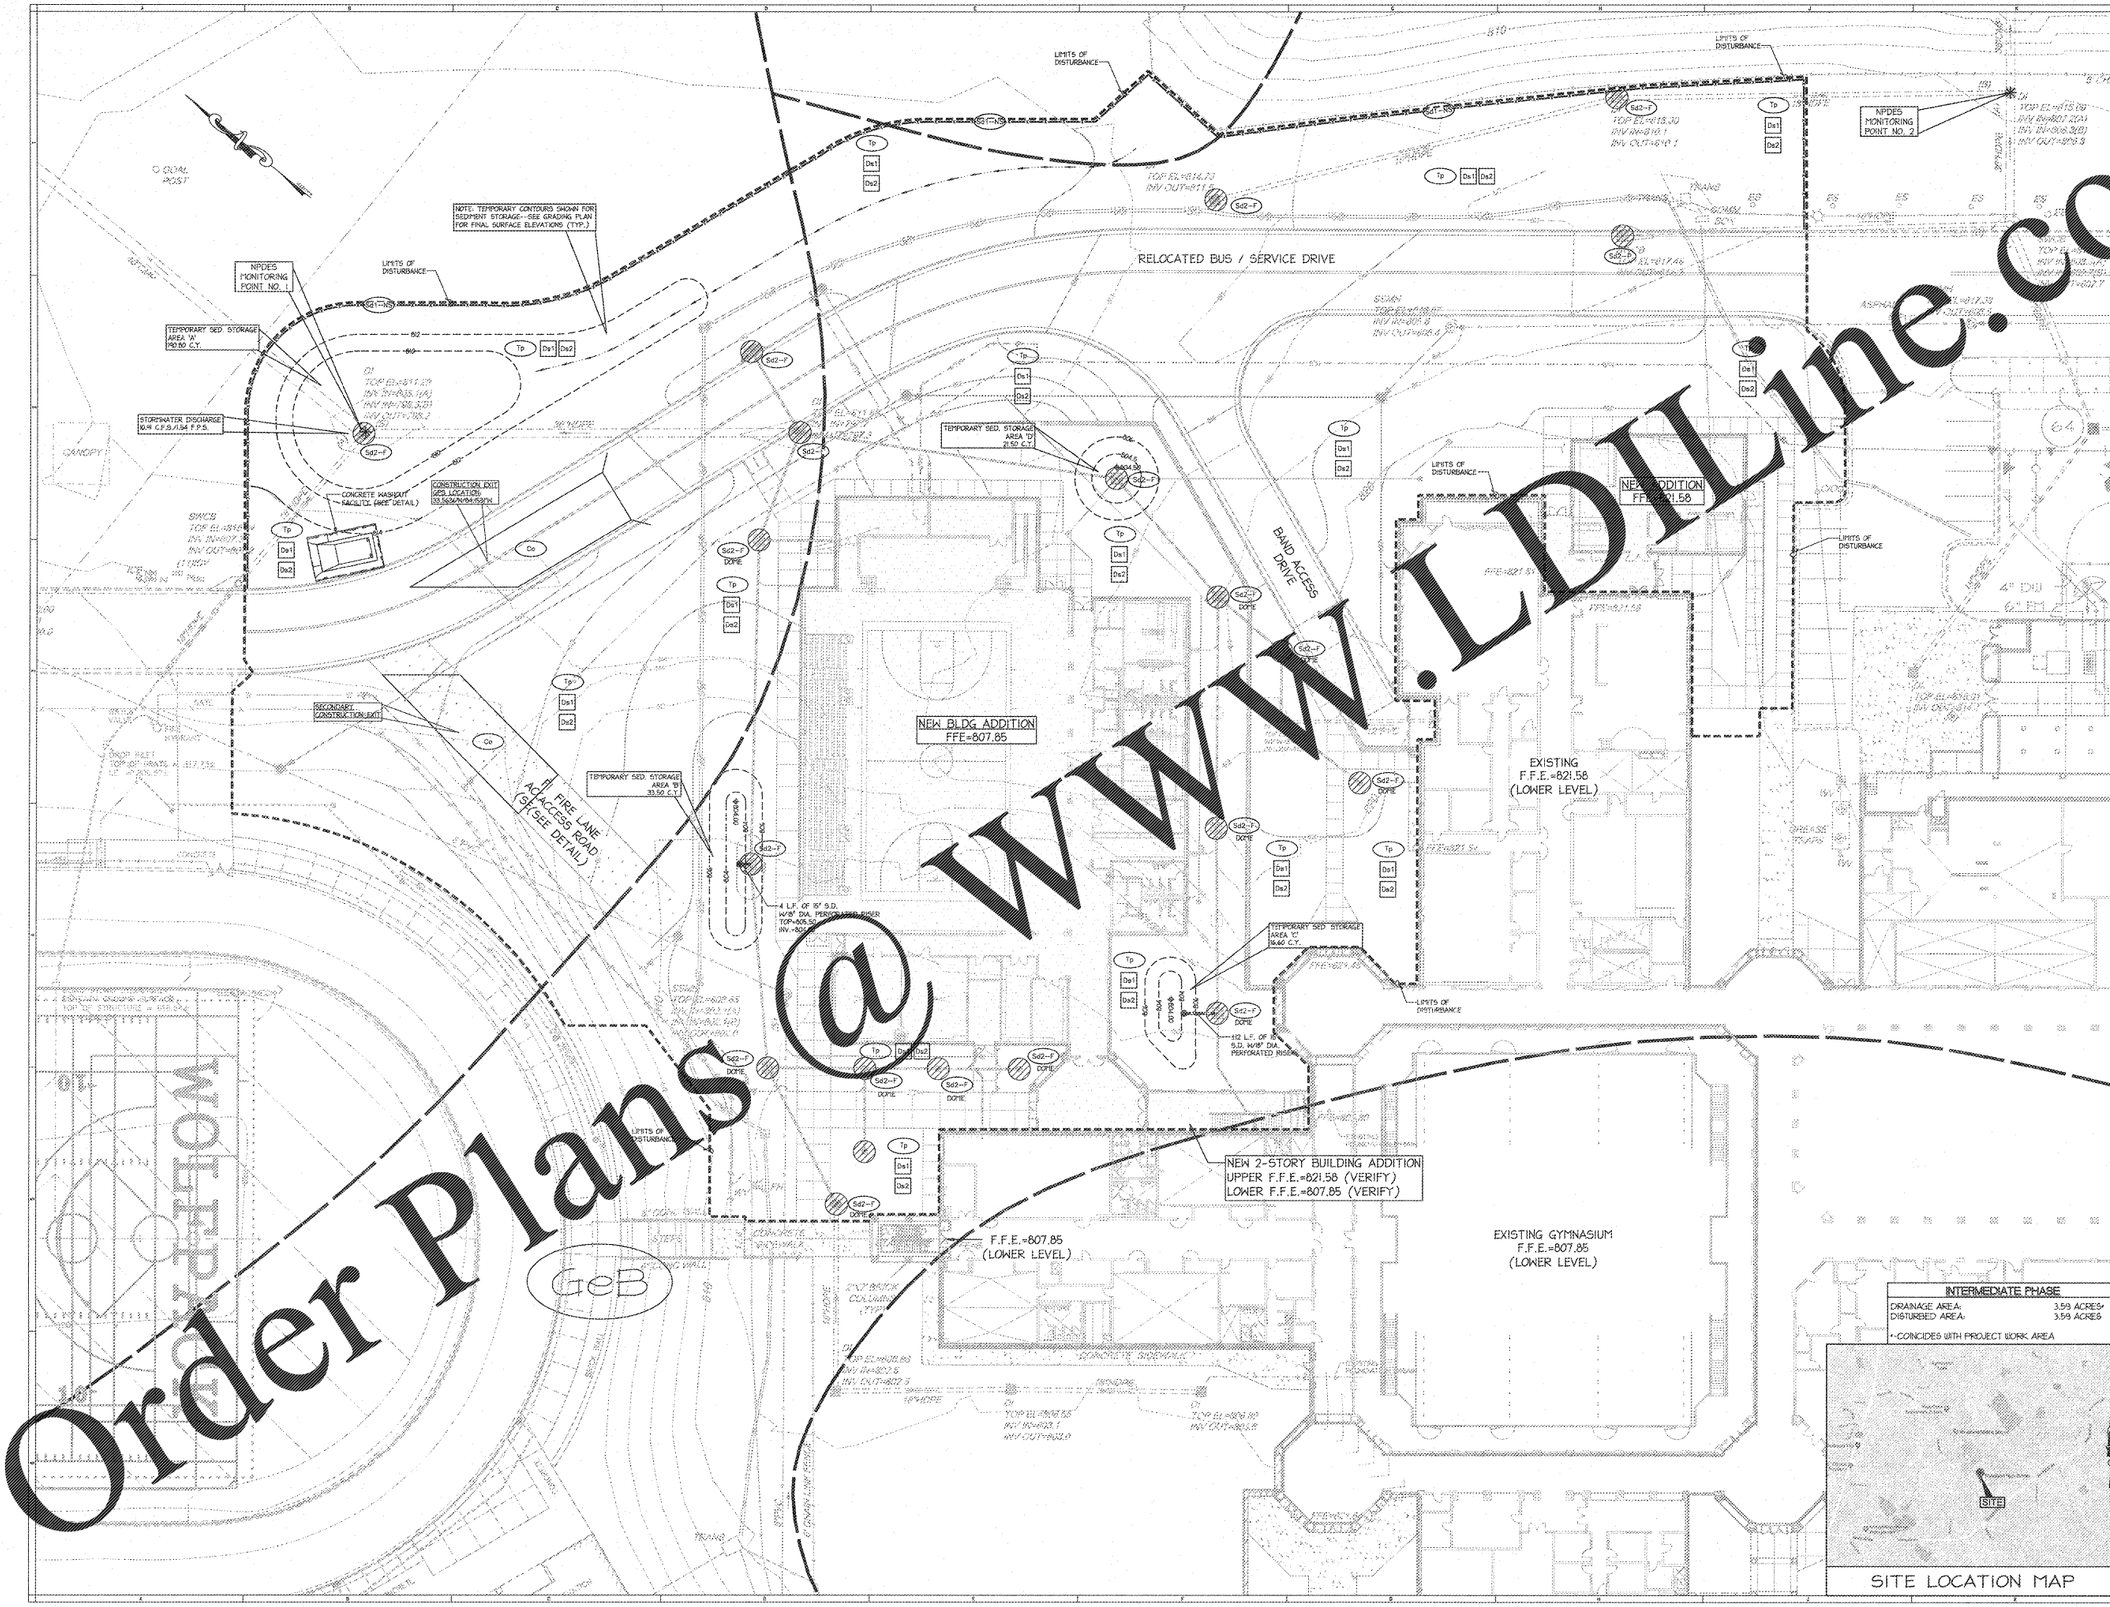

INTERMEDIATE PHASE

DRAINAGE AREA:	3.59 ACRES*
DISTURBED AREA:	3.59 ACRES

*-COINCIDES WITH PROJECT WORK AREA

SITE LOCATION MAP

REVISIONS/ISSUANCES

NO	DATE	DESCRIPTION

GEORGIA 811

CARTER Engineering Group

8310 Peeks Road, Suite 200
Macon, GA 31210
478-218-2800

LEVEL 8 CERTIFIED
DESIGN PROFESSIONAL # 2001
ISSUED: 11/2/2017 EXPIRES: 11/2/2020

STATE OF GEORGIA REGISTERED ARCHITECT

Manley Spangler Smith Architects
A Professional Corporation

525 East Taylor St.
P.O. Box 880
Griffin, Georgia 30224

Office 770.227.5473
Fax 770.228.3442

PROJECT:
RENOVATIONS, MODIFICATIONS, & ADDITIONS TO HENRY COUNTY SCHOOLS - GROUP 10 WOODLAND HIGH SCHOOL (ITEM C)

CLIENT:
HENRY COUNTY BOARD OF EDUCATION

SHEET TITLE:
INTERMEDIATE STORMWATER POLLUTION PREVENTION PLAN

I.U.: 86
F.T.E.: 1862
FACILITY CODE: 0408

© 2018 Manley Spangler Smith Architects, PC

PROJECT NUMBER:	201731C
DATE:	06.07.18
SCALE:	1"=20'
DRAWN BY:	AGM,MAR,MWH
CHECKED BY:	DLC
SHEET NO.:	C6.2

Order Plans @ WWW.LDILine.com