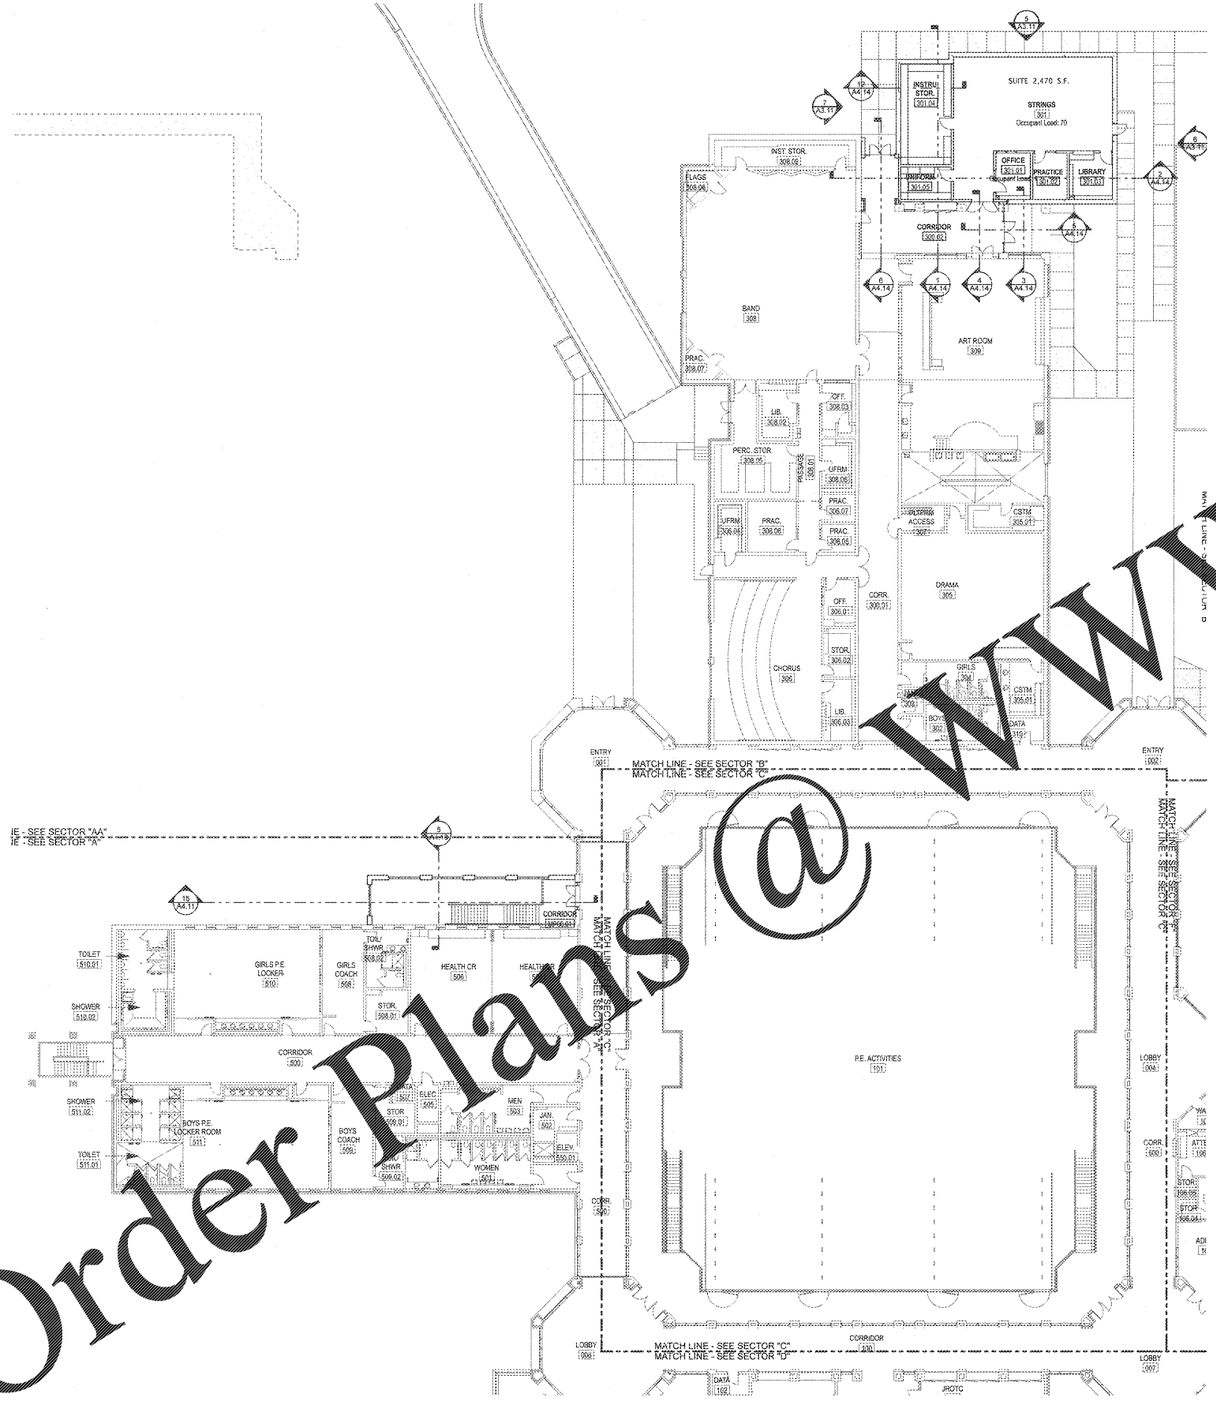


1 A1.14 1/16" FLOOR PLAN - MAIN LEVEL
SCALE: 1/16" = 1'-0"

2 A1.14 1/16" FLOOR PLAN - MAIN LEVEL
SCALE: 1/16" = 1'-0"

Order Plans @ WWW.LDILine.com

REVISIONS/ISSUANCES

KEYPLAN

Manley Spangler Smith Architects
A Professional Corporation

525 East Taylor St.
P.O. Box 880
Griffin, Georgia 30224

Office 770.227.5473
Fax 770.228.3442

PROJECT:
RENOVATIONS, MODIFICATIONS, & ADDITIONS TO HENRY COUNTY SCHOOLS - GROUP 10
WOODLAND HIGH SCHOOL
(ITEM C)

CLIENT
HENRY COUNTY BOARD OF EDUCATION

SHEET TITLE:
1/16" FLOOR PLAN

I.U. : 67
F.T.E. : 1,687
FACILITY CODE: 675-0408

© 2016 Manley Spangler Smith Architects, PC

| | |
|---|---|
| PROJECT NUMBER: | 201731C |
| DATE: | 06.07.16 |
| SCALE: | AS NOTED |
| DRAWN BY: | JS |
| CHECKED BY: | RV |

SHEET NO.:
A1.14