## GENERAL FINISH SCHEDULE FOR EXISTING BUILDING SPACES

1. PROVIDE EXTERIOR PAINT ON ALL METAL INCLUDING BUT NOT LIMITED TO, RAILINGS, EXPOSED CONDUIT, EXP. SPRINKLER PIPING, AND CANOPY STRUCTURES. SEE SPECIFICATIONS.
2. PROVIDE INTERIOR PAINT IN ALL CORRIDORS, TOILET BATTERIES, COMMONS, GYMNASIUM AND SELECT CLASSROOM WALLS IF PATCHING WAS REQUIRED FOR NEW ELECTRICAL OUTLETS ONLY. PAINTING INCLUDES WALLS, VERTICAL AND/OR HORIZONTAL GYP. BD. SURFACES, RAILINGS, WINDOW AND DOOR FRAMES. SEE SPECIFICATIONS.
3. ACCENT PAINTING TO INCLUDE: ALL METAL DOOR AND VIEW WINDOW FRAMES, AND ALL METAL WINDOW FRAMES IN WOOD DOORS.
4. PROVIDE NEW SMOOTH RUBBER TILE (RT-1) PATCH AND NEW 4" RESILIENT BASE (RB) IN ENG. TECH. LAB RM. 406 WHERE LECTURE PLATFORM AND CASEWORK WERE REMOVED.
5. PROTECT AND PAINT AROUND "STICKER" MURALS IN THE COMMONS AND CORRIDOR SKYLIGHTS. PROTECT AND PAINT ABOVE AND BELOW ACCENT STRIPE IN THE MAIN GYMNASIUM. NEW BASKETBALL GOALS ARE TO BE PAINTED WHITE.

## PLAN LEGEND

- COLUMN GRID AND/OR WALL CENTER LINES
- M.B. T.B. MARKER BOARD OR TACKBOARD
- F.E. FIRE EXTINGUISHER CABINET & FIRE EXTINGUISHER
- F.E. SURFACE MOUNTED FIRE EXTINGUISHER
- (XX) DOOR NUMBER
- (XX) WINDOW NUMBER
- SECTION / DETAIL / SHEET — MILLWORK TYPE/BUILDING ELEVATION MARKER
- C.J. CONTROL JOINT
- CEILING MOUNTED PROJECTOR

## GENERAL NOTES

1. ALL INTERIOR WALLS ARE PARTITION TYPE "B" UNLESS INDICATED OTHERWISE.
2. 1 HR RATING FOR CMU IS EST. BY EQUIV. CONC. THICKNESS METHOD. PROVIDE WEB AND SHELL THICKNESS REQUIRED TO ACHIEVE 1 HR RATING, REFER TO IBC TABLE 722.2.1.1, 2012 EDITION
3. MASONRY UNIT SHALL COMPLY WITH BLOCK CLASSIFICATION INDICATED IN UL DESIGN DESCRIPTION FOR 2 HR RATED PARTITIONS.
4. FOR PARTITIONS RATED 1 HOUR OR GREATER, PROVIDE FIRESTOPPING AT ALL PENETRATIONS, TERMINATIONS AND VOIDS. REFER TO SPECIFICATIONS FOR REQUIRED FIRESTOPPING.
5. FOR SMOKE PARTITION WALLS AND SMOKE BARRIER WALLS SEAL ALL PENETRATIONS, TERMINATIONS AND VOIDS TO PREVENT THE PASSAGE OF SMOKE. REFER TO SPECIFICATIONS FOR REQUIRED SMOKE STOPPING.
6. ALL C.M.U. WALLS ARE TO BE RUNNING BOND UNLESS INDICATED OTHERWISE
7. ALL HALL WALLS TO BE PARTITION TYPE "B-SP" UNLESS INDICATED OTHERWISE
8. ALL EXPOSED VERTICAL CORNERS OF CMU PARTITIONS AND CHASES SHALL BE CONSTRUCTED OF BULLNOSE CMU EXTEND BULLNOSE CMU TO 6" ABOVE CEILING.
9. SEE UL FIRE RESISTANCE DIRECTORY, VOLUME 1, LATEST EDITION, FOR FURTHER INFORMATION REGARDING REFERENCED UL DESIGNS.
10. WHERE A SECTION OR DETAIL IS SHOWN ON DRAWINGS IT IS ASSUMED TO BE REPRESENTATIVE OF ALL LIKE OR SIMILAR CONDITIONS
11. SEE STRUCTURAL DRAWINGS FOR SHEARWALL AND BEARING WALL LOCATIONS
12. SEE SHEET A4.13 FOR TYPICAL PARTITION TERMINATION DETAILS.
13. ONLY NEW ADDITION AREAS ARE TO RECEIVE NEW FIRE EXTINGUISHERS AS SHOWN ON THIS SHEET AND THE LIFE SFATETY PLAN SHEET
14. PROVIDE EXTERIOR PAINT ON ALL METAL INCLUDING BUT NOT LIMITED TO; RAILINGS AND CANOPY STRUCTURES. SEE SPECS.
15. PROVIDE INTERIOR PAINT THROUGHOUT. SEE FINISH SCHEDULE AND SPECIFICATIONS.

## PLAN KEY NOTES

(XX) PLAN KEY NOTE NUMBER

1. ROD SUPPORTED CANOPY. SEE 7/A1.53.
2. PROVIDE NEW STAGE CURTAIN. SEE SPECS.
3. NOT USED.
4. PROVIDE MARKER BOARD.
5. PROVIDE TACK BOARD.
6. PROVIDE INTERACTIVE WHITE BOARD.
7. PROVIDE NEW SECTION OF SOILED DISH TABLE BACK TO THE DISHWASHER, INCLUDE A PRE-WASH SINK.
8. PROVIDE A 180" DIAGONAL MOTORIZED PROJECTION SCREEN IN THE COMMONS WITH OFF THE WALL HANGING BRACKETS.
9. PROVIDE A 96" DIAGONAL MOTORIZED PROJECTION SCREEN IN THE MEDIA CENTER.
10. PROVIDE FORWARD FOLDING BASKETBALL GOALS. ELECTRONICALLY OPERATED, PAINTED WHITE. (ONE IN THE GYM AND TWO IN THE MAIN GYM)
11. PROVIDE PROJECTOR MOUNTED IN CEILING.
12. NOT USED.
13. PROVIDE FOLDING PANEL PARTITION - SEE 7/A6.41
14. PROVIDE ACOUSTICAL WALL PANELS IN THE STRINGS RM.
15. NOT USED.
16. RELOCATE PLAQUES, SALVAGED DURING DEMOLITION TO THIS WALL.
17. NOT USED.
18. PROVIDE LOCKER ROOM BENCH, SEE DETAIL 4/A1.31
19. PROVIDE ACCESS LADDER TO ROOF HATCH
20. PROVIDE MOTORIZED TELESCOPING BLEACHERS PROVIDE MIN. 415 SEATS.
21. PROVIDE METAL LOCKERS, TYP. 12"X12", SEE DETAIL WITH CONC. BASE AND SLOPED TOPS.
22. PROVIDE METAL STORAGE SHELVES.
23. PROVIDE VOLLEYBALL COURT SLEEVES IN TWO IN THE MULTI-PURPOSE GYM.
24. PROVIDE DRINKING FOUNTAIN, SEE PLUMBING DWGS.
25. PROVIDE CHAIN MESH PARTITION WITH 4' GATE.
26. PROTECT AND PAINT AROUND MURAL STICKERS IN COMMONS AND CORRIDOR SKYLIGHTS.
27. DISPLAY CASE. SEE DETAIL 16/A1.41.
28. INFILL WITH-IN NEW CMU AS REQUIRED FOR NEW WORK. MATCH EXISTING SIZE OF CMU.
29. PROVIDE 6" THICK UNFACED SOUND ATTENUATION BLANKET INSULATION OVER THE SUSPENDED ACOUSTICAL PANEL CEILING IN DRAMA ROOM 305. REMOVE AND REINSTALL CEILING TILES REQUIRED FOR WORK.
30. PROVIDE SCOREBOARD. SEE SPECS.
31. NEW CMU INFILL TO MATCH EXISTING WALL THICKNESS.

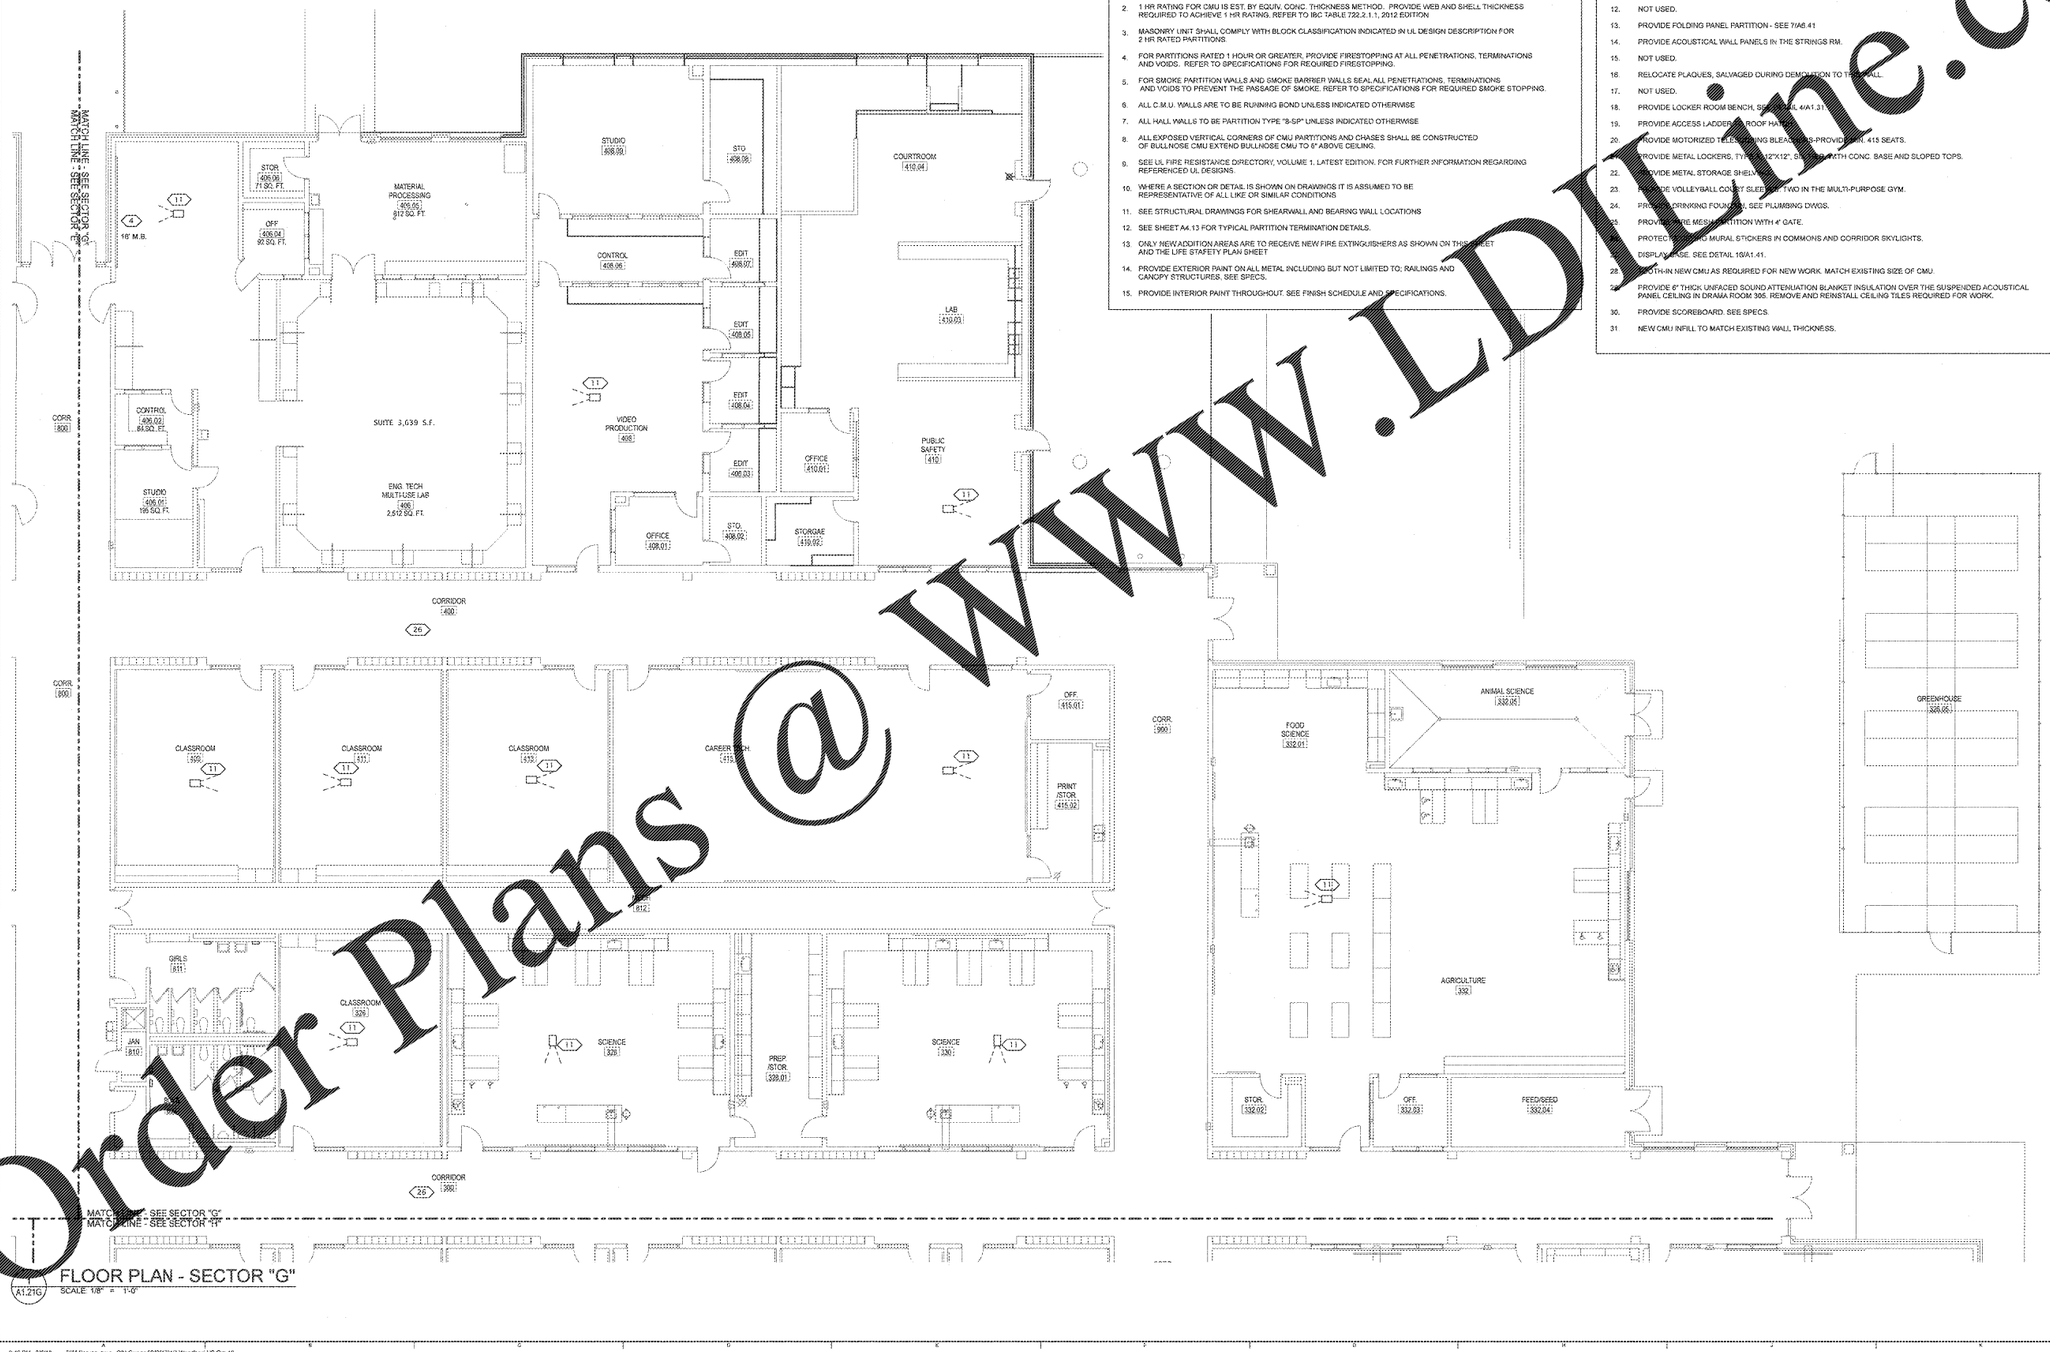


A1.21G FLOOR PLAN - SECTOR "G"
SCALE: 1/8" = 1'-0"

Order Plans @ WWW.LDLine.com

REVISIONS/ISSUANCES

KEYPLAN

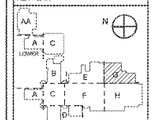

Manley Spangler Smith Architects
A Professional Corporation

525 East Taylor St.
P.O. Box 880
Griffin, Georgia 30224

Office 770.227.5473
Fax 770.229.3442

PROJECT:
RENOVATIONS, MODIFICATIONS, & ADDITIONS TO HENRY COUNTY SCHOOLS - GROUP 10
WOODLAND HIGH SCHOOL (ITEM C)

CLIENT:
HENRY COUNTY BOARD OF EDUCATION

SHEET TITLE:
FLOOR PLAN - SECTOR "G"

I.U.: 87
F.T.E.: 1,687
FACILITY CODE: 675-0408

© 2018 Manley Spangler Smith Architects, PC

| | |
|---|---|
| PROJECT NUMBER: | 201731C |
| DATE: | 08.07.18 |
| SCALE: | AS NOTED |
| DRAWN BY: | JS |
| CHECKED BY: | RW |

SHEET NO.:
A1.21G

2:40 PM 8/6/18 Bldd Server: mac - Bldd Server 19/2017310-Woodland HS Grp-10