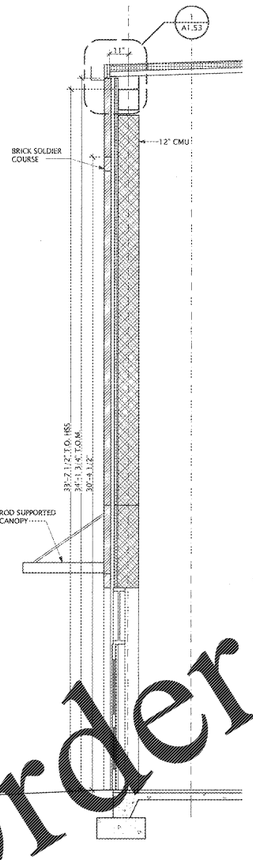

4 A4.13 45 SECTION
SCALE: 3/8" = 1'-0"

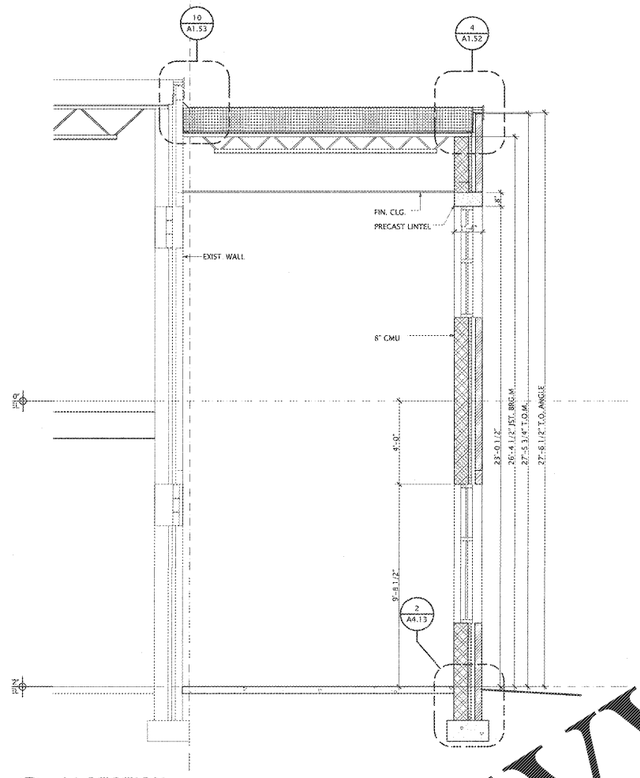

5 A4.13 61 SECTION
SCALE: 3/8" = 1'-0"

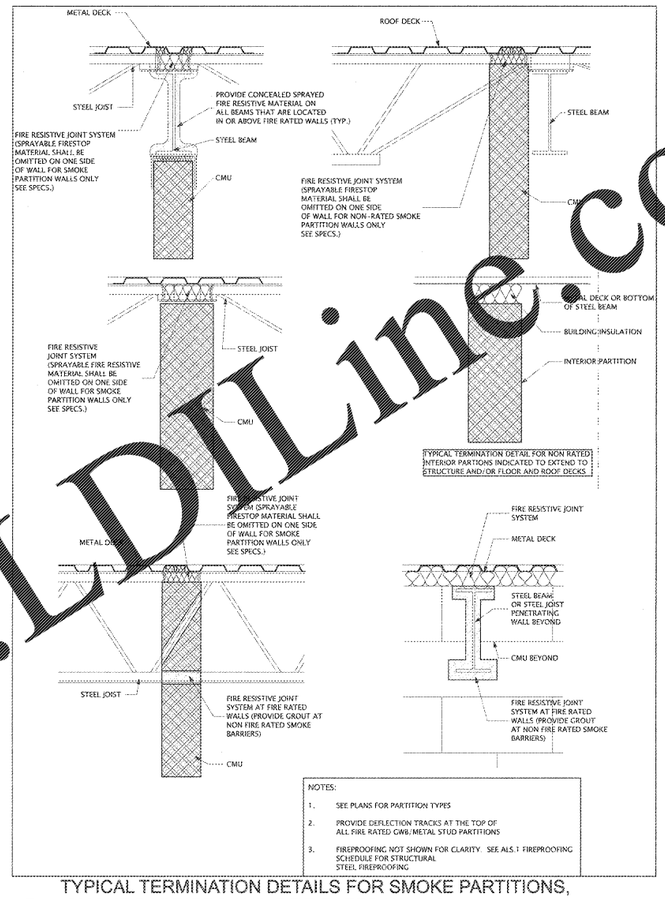

NOTES:
1. SEE PLANS FOR PARTITION TYPES
2. PROVIDE DEFLECTION TRACKS AT THE TOP OF ALL FIRE RATED GWB/METAL STUD PARTITIONS
3. FIREPROOFING NOT SHOWN FOR CLARITY. SEE AL5.1 FIREPROOFING SCHEDULE FOR STRUCTURAL STEEL FIREPROOFING

3 A4.13 TYPICAL TERMINATION DETAILS FOR SMOKE PARTITIONS, SMOKE BARRIERS AND FIRE RATED WALLS
SCALE: 3/4" = 1'-0"

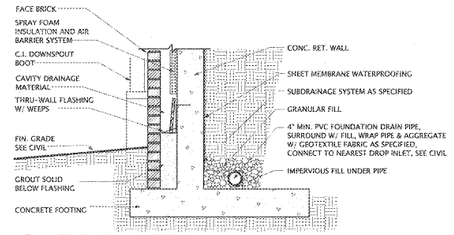

1 A4.13 TYPICAL DETAIL
SCALE: 3/4" = 1'-0"

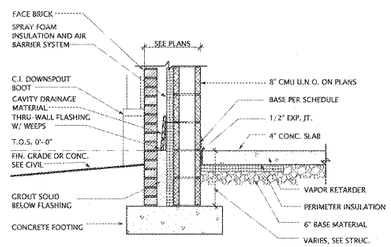

2 A4.13 TYPICAL DETAIL
SCALE: 3/4" = 1'-0"

NOTE:
FIREPROOFING NOT SHOWN HERE FOR CLARITY
SEE SHEET AL5.2 FOR FIRE PROOFING SCHEDULE AND FIRE PROOFING NOTES.

REVISIONS/ISSUANCES

KEYPLAN

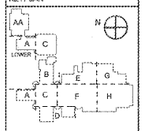

Manley Spangler Smith Architects
A Professional Corporation
525 East Taylor St.
P.O. Box 880
Griffin, Georgia 30224
Office 770.227.5473
Fax 770.228.3442

PROJECT:
RENOVATIONS, MODIFICATIONS, & ADDITIONS TO HENRY COUNTY SCHOOLS - GROUP 10
WOODLAND HIGH SCHOOL (ITEM C)

CLIENT:
HENRY COUNTY BOARD OF EDUCATION

SHEET TITLE:
WALL SECTIONS AND TYP. TERMINATION DETAILS

I.U.: 87
F.T.E.: 1,687
FACILITY CODE: 675-0408

© 2018 Manley Spangler Smith Architects, PC

PROJECT NUMBER:	2017310
DATE:	08.07.18
SCALE:	AS NOTED
DRAWN BY:	JS
CHECKED BY:	RY

SHEET NO.
A4.13

Order Plans @ WWW.LDLine.com