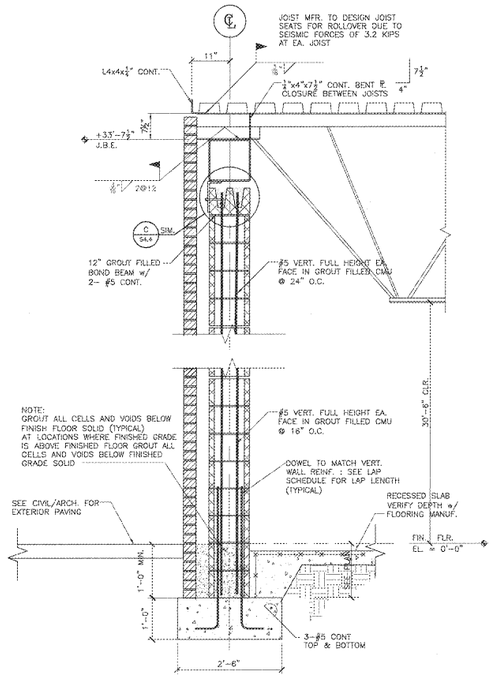

1 SECTION
S3.2 SCALE: ¾"=1'-0"

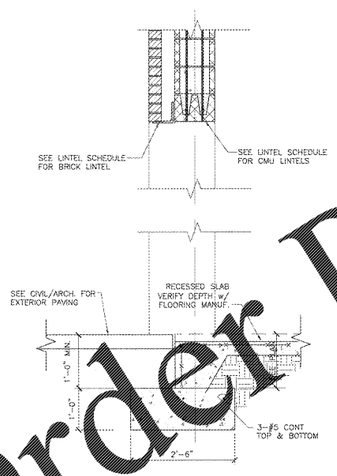

1a SECTION
S3.2 SCALE: ¾"=1'-0"

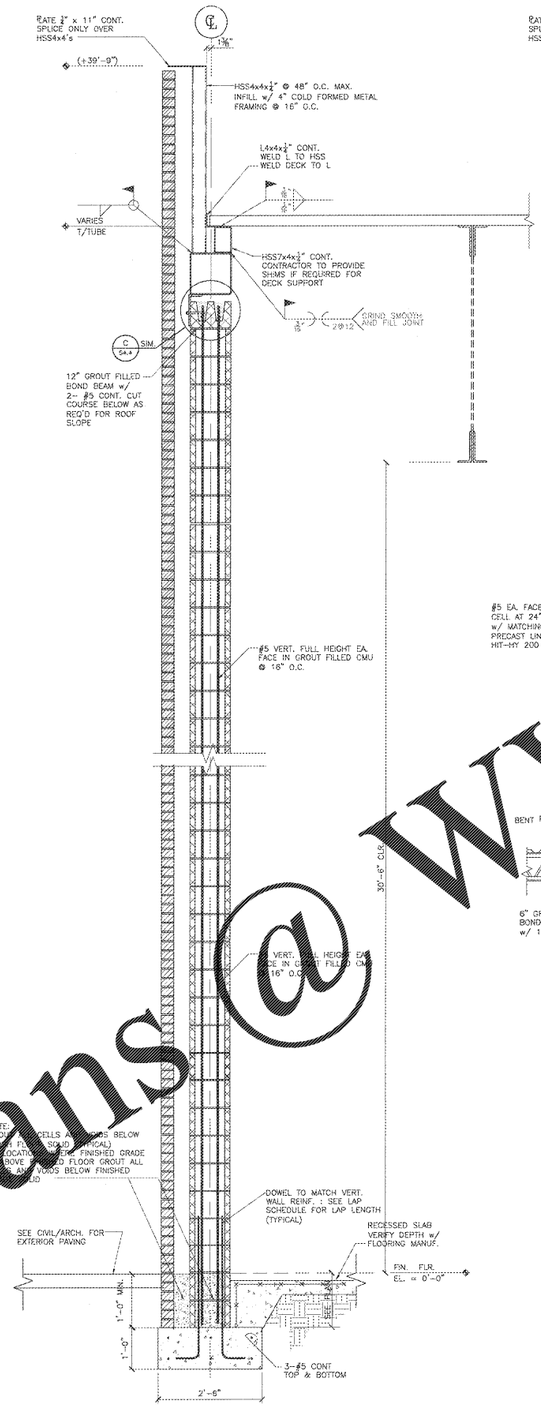

2 SECTION
S3.2 SCALE: ¾"=1'-0"

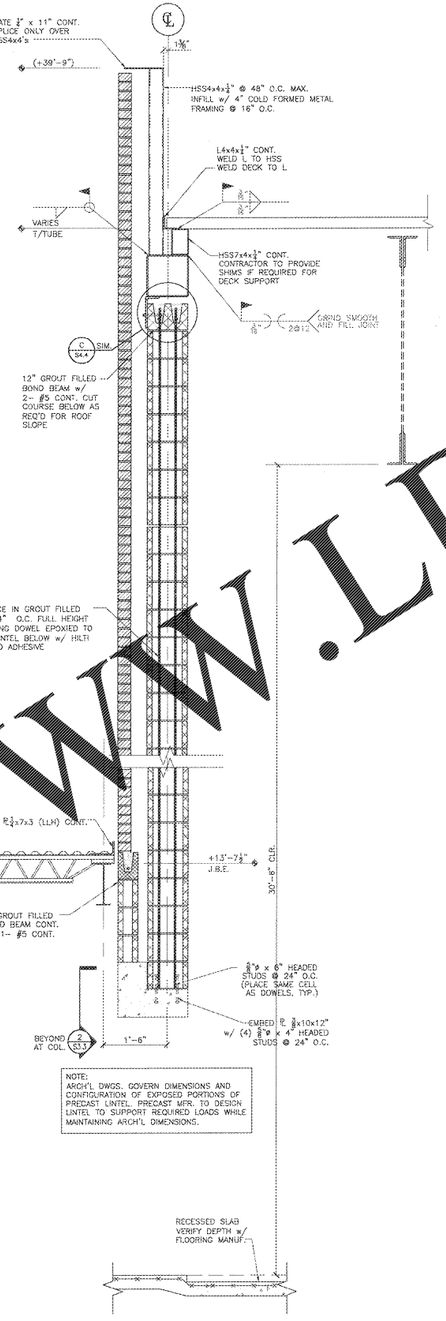

3 SECTION
S3.2 SCALE: ¾"=1'-0"

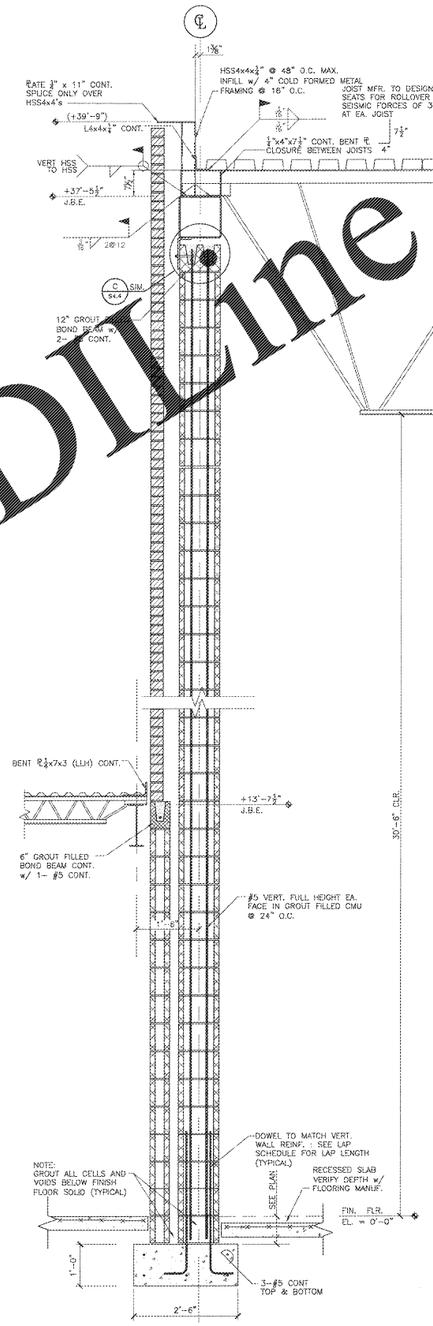

4 SECTION
S3.2 SCALE: ¾"=1'-0"

Order Plans @ WWW.LDLine.com

REVISIONS/ISSUANCES

No.	DATE	DESCRIPTION

KEYPLAN

HAINES, GIPSON & ASSOCIATES
Consulting Engineers
SUITE 100
1500 NORTH BROWN ROAD
LAWRENCEVILLE, GEORGIA 30043
770.682.7600 FAX 682.7293

GEORGIA REGISTERED No. 19936 PROFESSIONAL ENGINEER RANDALL W. GIPSON

STATE OF GEORGIA WILLIAM SMITH JR. REGISTERED ARCHITECT

Manley Spangler Smith Architects
A Professional Corporation

525 East Taylor St.
P.O. Box 880
Griffin, Georgia 30224

Office 770.227.5473
Fax 770.228.3442

PROJECT:
RENOVATIONS, MODIFICATIONS, & ADDITIONS TO HENRY COUNTY SCHOOLS-GROUP10
WOODLAND HIGH SCHOOL (ITEM C)
CLIENT:
HENRY COUNTY BOARD OF EDUCATION

SHEET TITLE:
WALL SECTIONS

© 2016 Manley Spangler Smith Architects, PC

PROJECT NUMBER:	2017.31C
DATE:	06.07.16
SCALE:	AS NOTED
DRAWN BY:	DAD
CHECKED BY:	RWG

SHEET NO.:
S3.2

06/05/16

\\spanner\LDRAS\LDLP\2016-002 - HCS - Group 10\CD\Plot SECTIONS.dwg