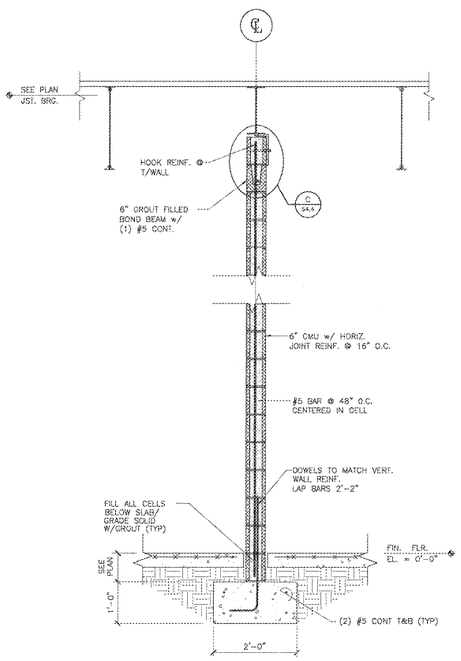

1 S3.3 WALL SECTION
SCALE: 3/4"=1'-0"

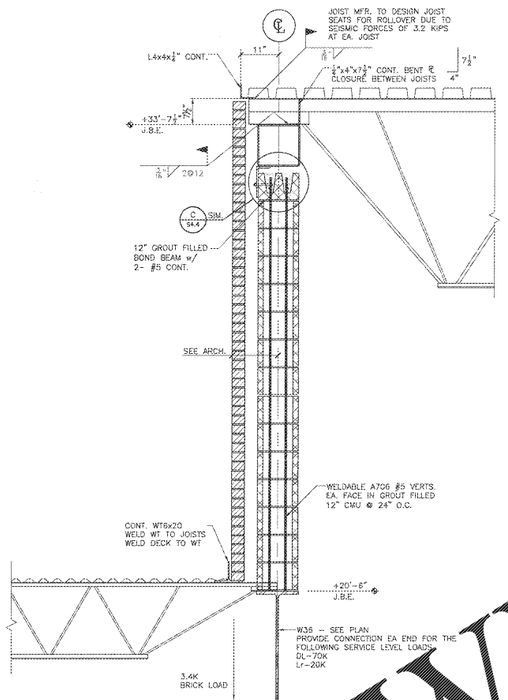

3 S3.3 SECTION
SCALE: 3/4"=1'-0"

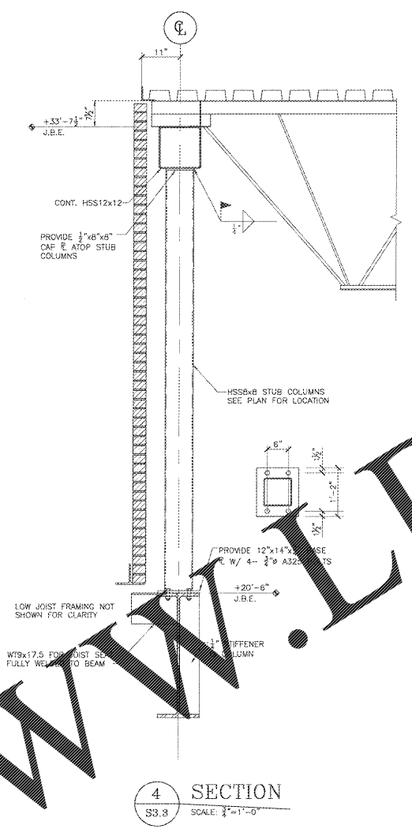

4 S3.3 SECTION
SCALE: 3/4"=1'-0"

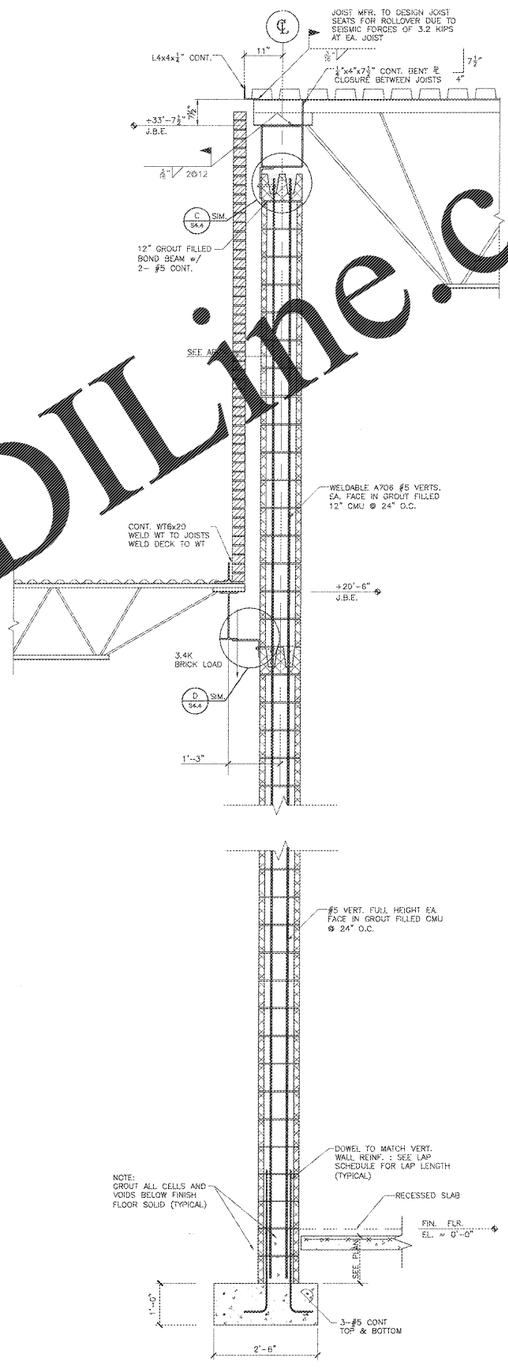

5 S3.3 SECTION
SCALE: 3/4"=1'-0"

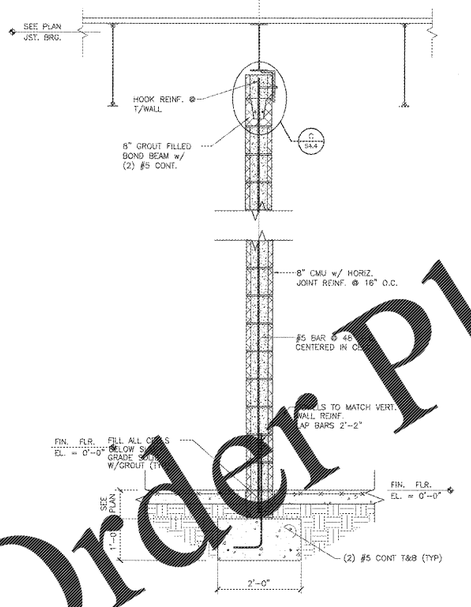

1a S3.3 WALL SECTION
SCALE: 3/4"=1'-0"

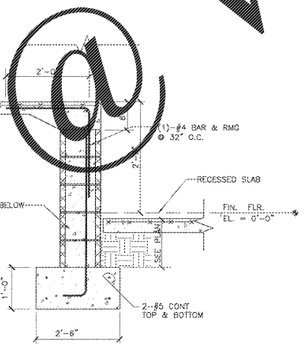

3 S3.3 SECTION
SCALE: 3/4"=1'-0"

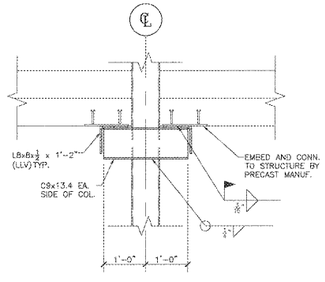

2 S3.3 DETAIL
SCALE: 3/4"=1'-0"

5 S3.3 SECTION
SCALE: 3/4"=1'-0"

REVISIONS/ISSUANCES

No.	DATE	DESCRIPTION

KEYPLAN

HAINES, GIPSON & ASSOCIATES
Consulting Engineers
SUITE 100
1900 SKITH BOWNE ROAD
LAWRENCEVILLE, GEORGIA 30043
770.995.7900 770.4857799

GEORGIA REGISTERED PROFESSIONAL ENGINEER No. 16636 RANDALL W. GIPSON

STATE OF GEORGIA REGISTERED ARCHITECT

Manley Spangler Smith Architects
A Professional Corporation

525 East Taylor St.
P.O. Box 882
Griffin, Georgia 30224

Office 770.227.5473
Fax 770.228.3442

PROJECT:
RENOVATIONS, MODIFICATIONS, & ADDITIONS TO HENRY COUNTY SCHOOLS-GROUP10
WOODLAND HIGH SCHOOL (ITEM C)
CLIENT:
HENRY COUNTY BOARD OF EDUCATION

SHEET TITLE:
WALL SECTIONS

© 2018 Manley Spangler Smith Architects, PC

PROJECT NUMBER:	2017.31C
DATE:	06.07.18
SCALE:	AS NOTED
DRAWN BY:	DAD
CHECKED BY:	RWG

SHEET NO.:
S3.3

Order Plans @ WWW.LDILine.com