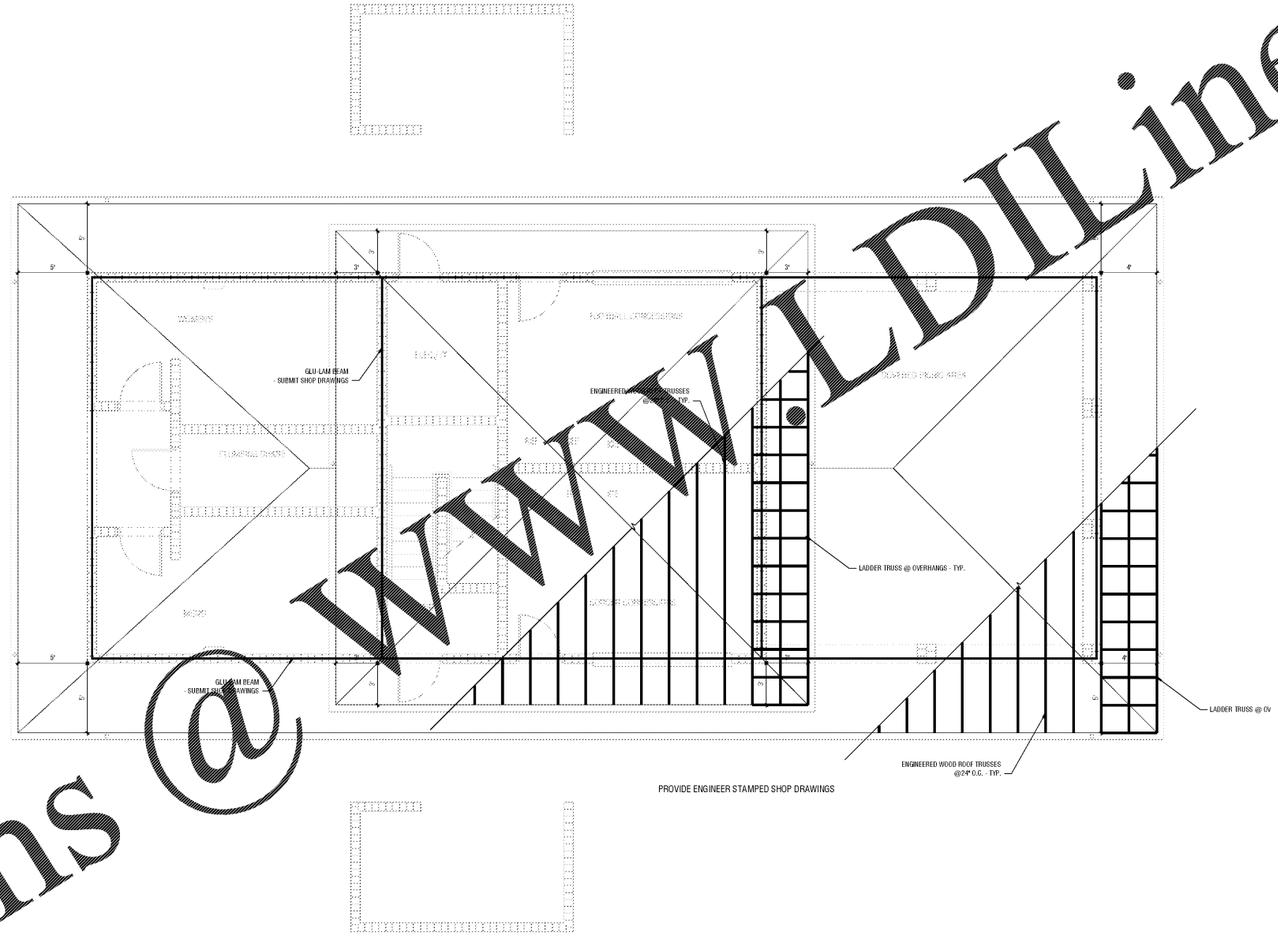

1 ROOF FRAMING PLAN

1/4" = 1'-0"

Order Plans @ WWW.LDILine.com

This Document is the property of Carter Watkins Associates
Reproduction or any data is prohibited under Federal Copyright Laws.

DATE: 06/19/18

PRINTED

Jun 19 2018 | Z:\MIKED\CAD\Projects\Douglas County Concession\Sheets\A 1.3 ROOF FRAMING PLAN.dwg

REVISIONS					
Number	Date:	Remarks:	Number	Date:	Remarks:
X	00-00-00	N/A			

CONSULTANTS

CARTER WATKINS ASSOCIATES ARCHITECTS, INC.
POST OFFICE BOX 1004
137 EAST WASHINGTON STREET
MONROE, GEORGIA 30655
Fax: 770/267-1064
email@carterwatkins.com www.carterwatkins.com

SEAL

STATE OF GEORGIA
BENJAMIN MERCER
REGISTERED NO.
REGISTERED ARCHITECT

DOUGLAS COUNTY BOUNDARY WATERS PARK CONCESSION STAND

DOUGLASVILLE, GEORGIA

SHEET TITLE: ROOF FRAMING PLAN

PRINTED:

NUMBER: **A 1.3**