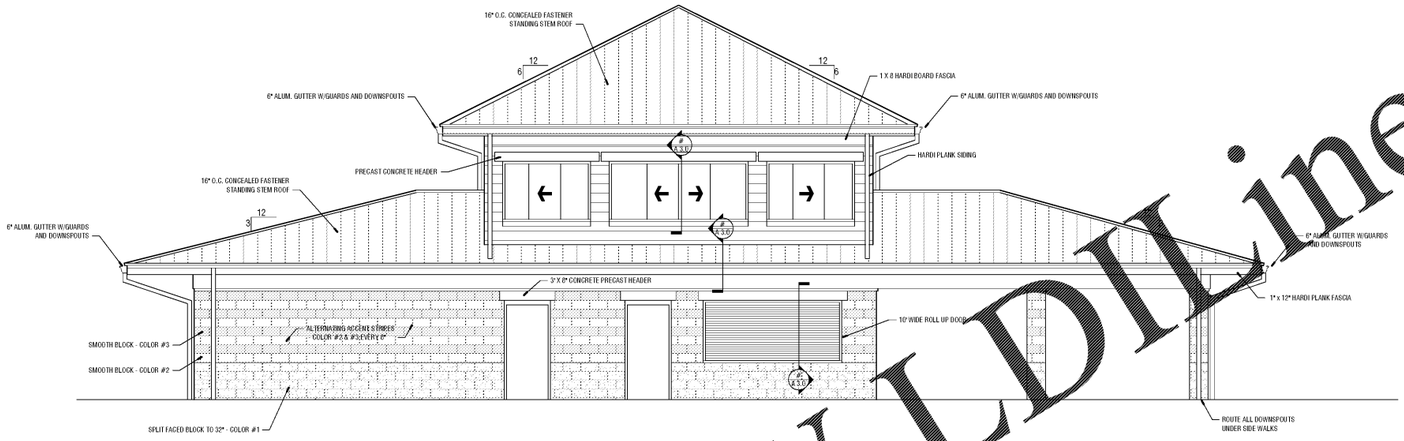

1 FRONT ELEVATION
1/4" = 1'-0"

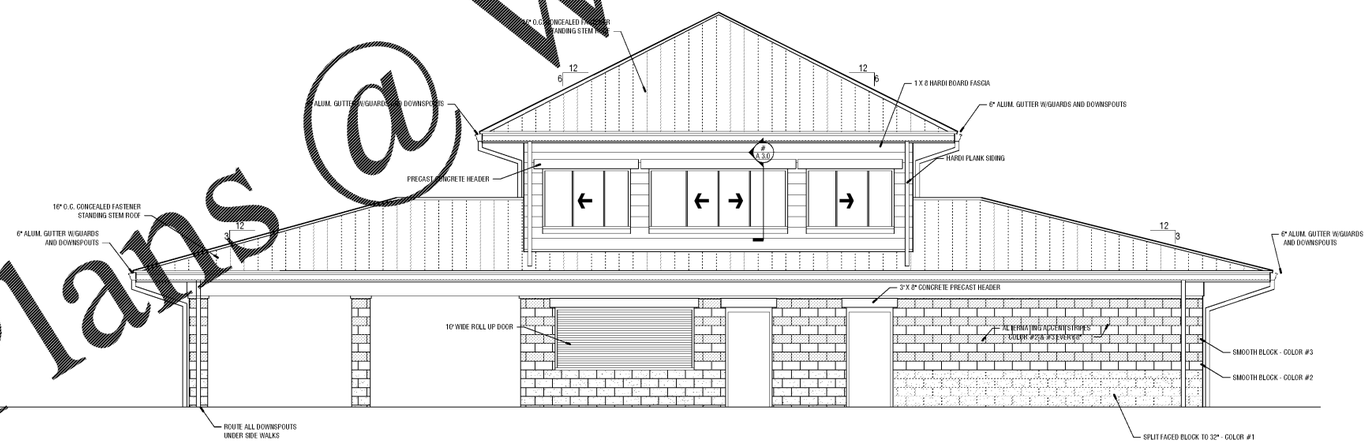

2 BACK ELEVATION
1/4" = 1'-0"

Order Plans @ WWW.LDILine.com

This Document is the property of Carter Watkins Associates.
Reproduction of any kind is prohibited under Federal Copyright Laws.

DATE: 06/19/18

PRINTED

REVISIONS

Number	Date:	Remarks:	Number	Date:	Remarks:
X	00-00-00	N/A			

CONSULTANTS

CARTER WATKINS ASSOCIATES
ARCHITECTS, INC.
POST OFFICE BOX 1004
137 EAST WASHINGTON STREET
MONROE, GEORGIA 30655
Fax: 770/267-1064
email@carterwatkins.com www.carterwatkins.com

SEAL

STATE OF GEORGIA
BENJAMIN MERCER
REGISTERED ARCHITECT

DOUGLAS COUNTY BOUNDARY WATERS PARK CONCESSION STAND

DOUGLASVILLE, GEORGIA

SHEET TITLE:
EXTERIOR ELEVATIONS

PRINTED:

NUMBER:
A 2.0