


**3 WALL SECTION**
3/4" = 1'-0"

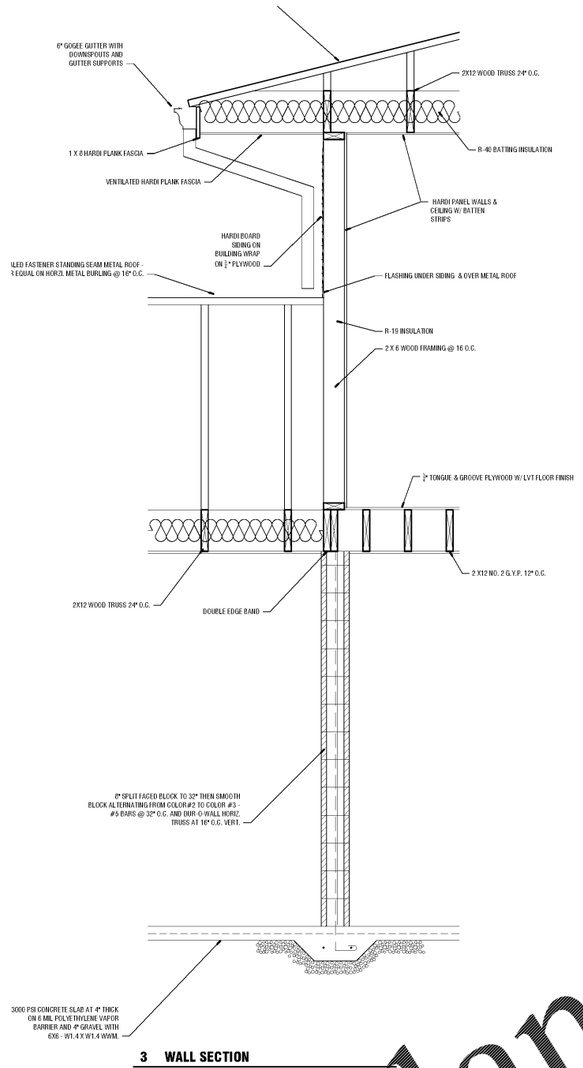


**4 WALL SECTION 3**
3/4" = 1'-0"




**2 WALL SECTION**
3/4" = 1'-0"

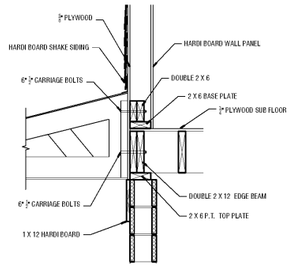


**1 BUILDING SECTION**
1/4" = 1'-0"

Order Plans @ WWW.LDILine.com

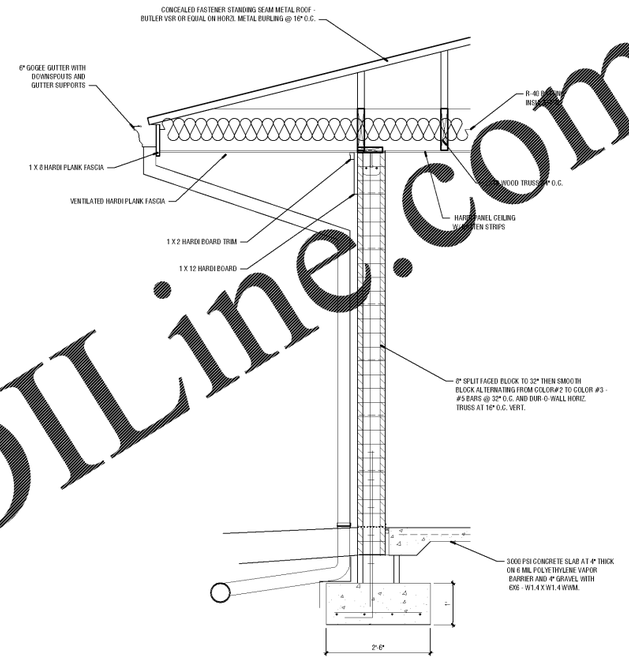The Document is the property of Carter Watkins Associates
Reproduction of any kind is prohibited under Federal Copyright Laws.

DATE: 06/19/18

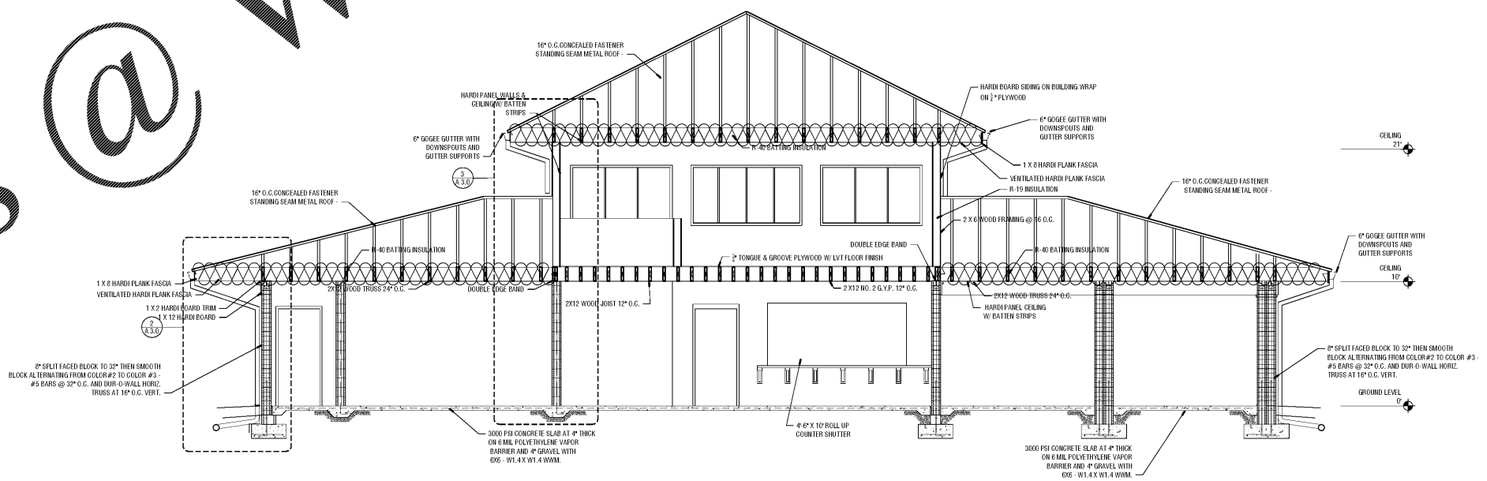PRINTED

Jun 19 2018 | Z:\SHARED\JACKIE\Projects\Douglas County Concession\Sheets\A 3.0 BUILDING SECTION.dwg

| REVISIONS | | | | | |
|---|---|---|---|---|---|
| Number | Date: | Remarks: | Number | Date: | Remarks: |
| X | 00-00-00 | N/A | | | |

CONSULTANTS

CARTER WATKINS ASSOCIATES
ARCHITECTS, INC.
POST OFFICE BOX 1004
137 EAST WASHINGTON STREET
MONROE, GEORGIA 30655
Fax: 770-267-1064
email@carterwatkins.com www.carterwatkins.com

SEAL

STATE OF GEORGIA
BENJAMIN MERCER CARTER
REGISTERED ARCHITECT

**DOUGLAS COUNTY BOUNDARY WATERS PARK CONCESSION STAND**

DOUGLASVILLE, GEORGIA

SHEET TITLE:
BUILDING SECTION

PRINTED:

NUMBER:
**A 3.0**